Existing Condition

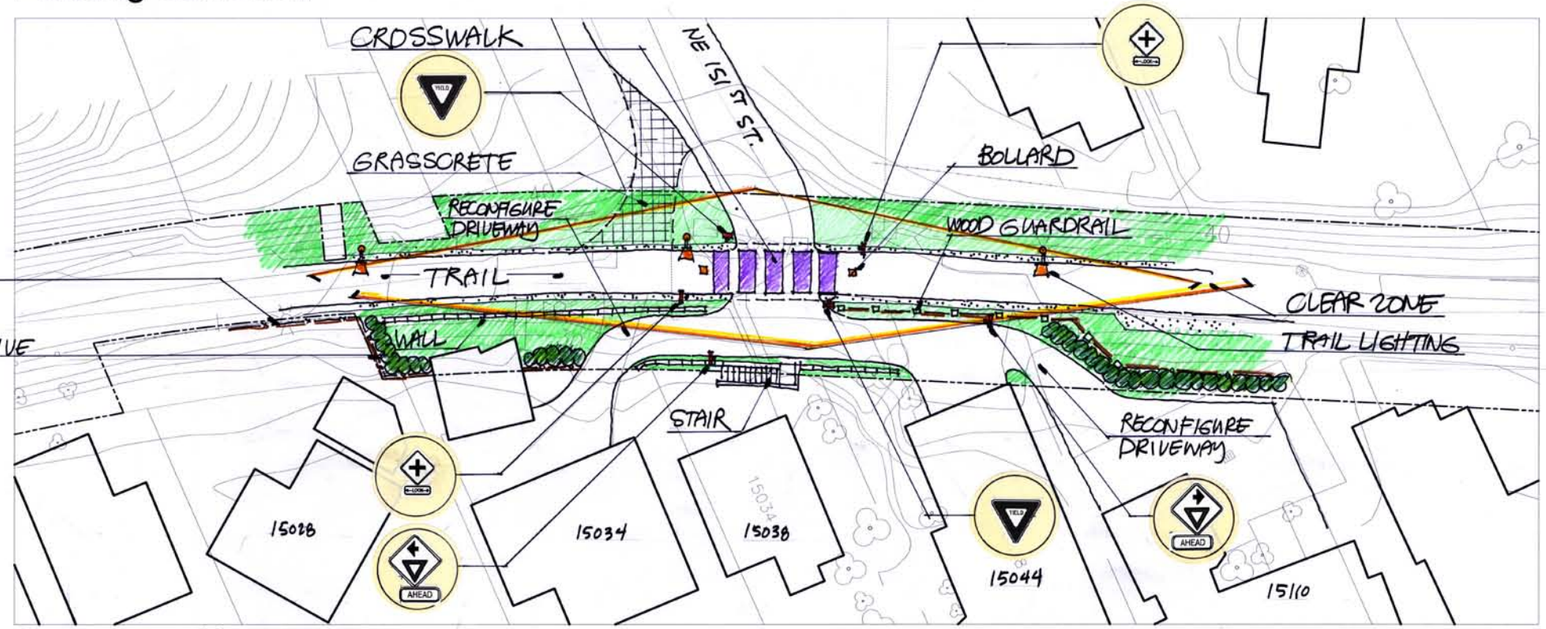

Conceptual Improvement

REVISIONS:	DATE

CLIENT AGENCY: KING COUNTY
PARKS & RECREATION DIVISION
210 SOUTH JACKSON STREET, SUITE 700
SEATTLE, WASHINGTON
98104

KING COUNTY FACILITIES MANAGEMENT DIVISION
PARKS CAPITAL IMPROVEMENT PROJECTS
320 King County Administration Building
Seattle, Washington 98104
Telephone (206) 296-0648
Fax (206) 296-0186

Atelier ps
Landscape Architects
120 Belmont Ave. E. Seattle, WA 98102
Tele: 206.322.0872 Fax: 206.322.1401

Burke–Gilman Trail Redevelopment Concept Plan

SCALE: 1" = 20'
DATE: 05/17/05
DRAWN BY:
CHECKED BY:
JOB NO.:

INTERSECTION IMPROVEMENTS
NE 151st Street/Residential Driveways

SHEET 2 OF 9

2