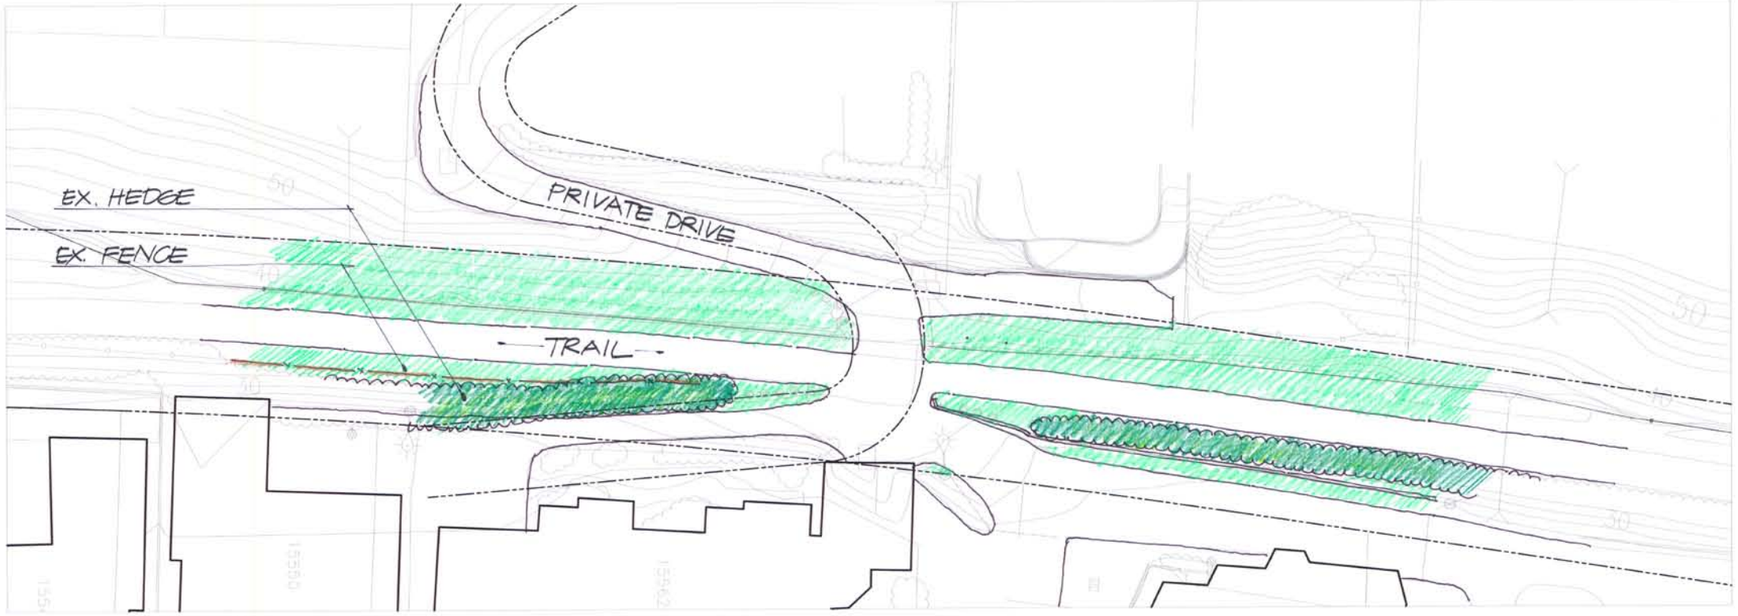

Existing Condition

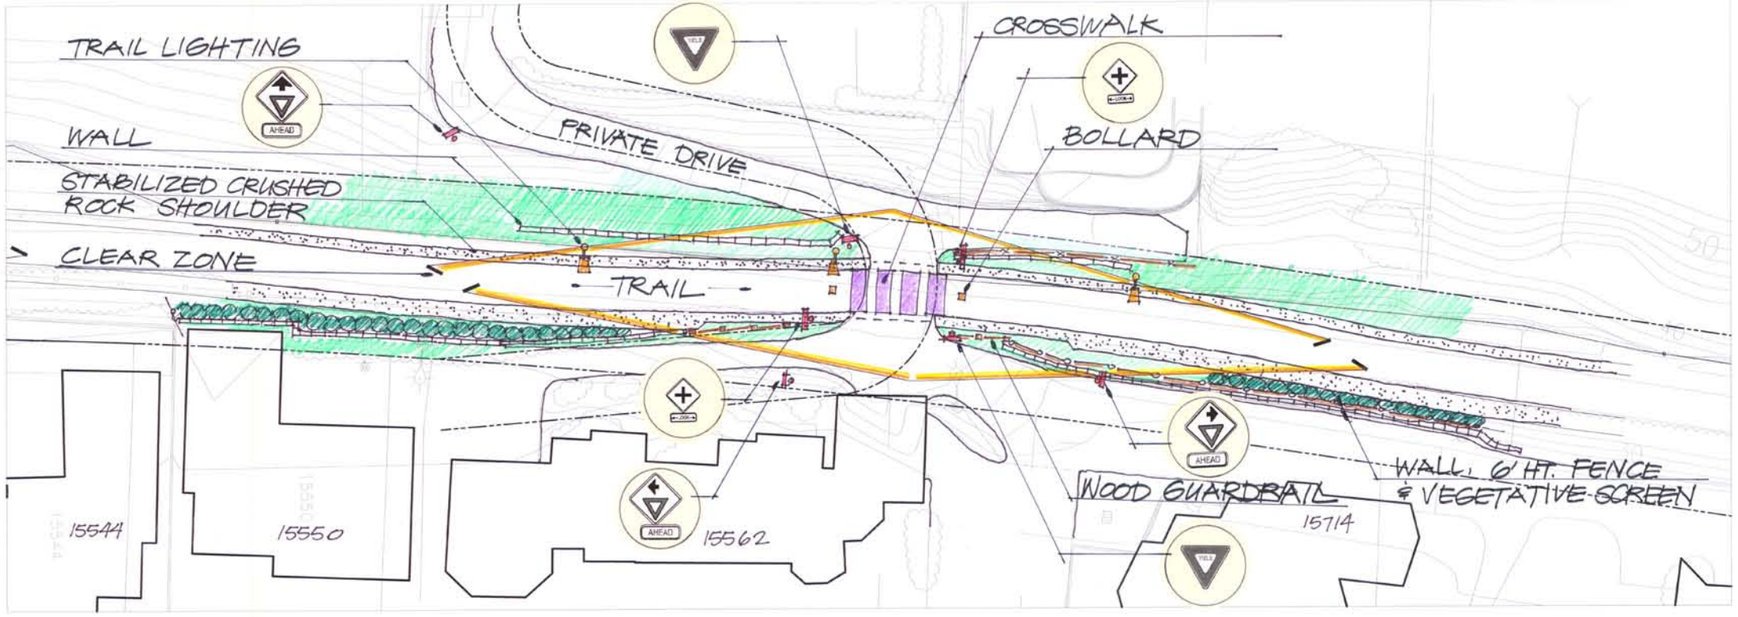

Conceptual Improvements

REVISIONS:	DATE:	CLIENT AGENCY: KING COUNTY PARKS & RECREATION DIVISION 210 SOUTH JACKSON STREET, SUITE 700 SEATTLE, WASHINGTON 98104	KING COUNTY FACILITIES MANAGEMENT DIVISION PARKS CAPITAL IMPROVEMENT PROJECTS 320 King County Administration Building Seattle, Washington 98104 Telephone (206) 296-0648 Fax (206) 296-0166	Atelier ps Landscape Architects 120 Belmont Ave. E. Seattle, WA 98102 Tele: 206.322.0872 Fax: 206.322.1408	SCALE: 1" = 20' DATE: 05/17/05 DRAWN BY: CHECKED BY: JOB NO.:	Burke–Gilman Trail Redevelopment Concept Plan INTERSECTION IMPROVEMENTS NE 157th Street/Residential Access Drive	SHEET 6 of 9 6