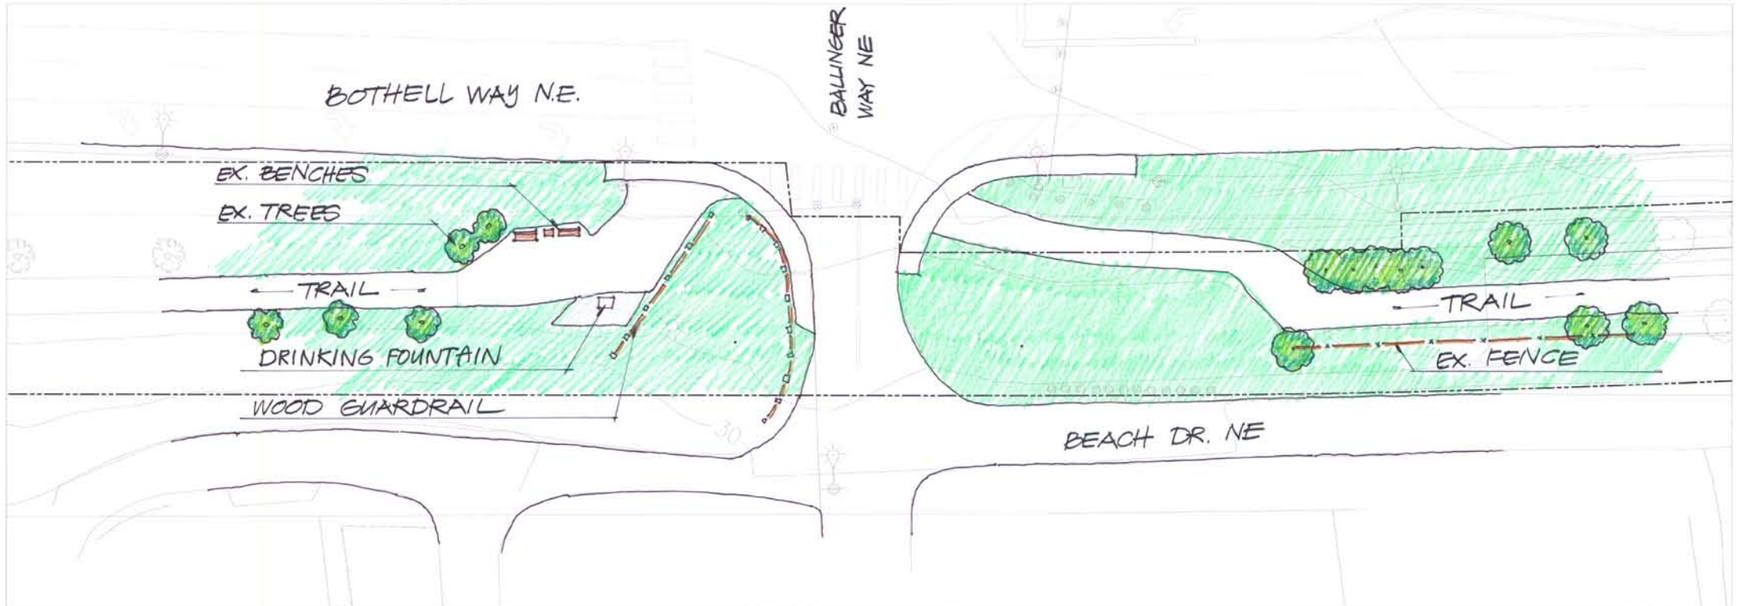

Existing Condition

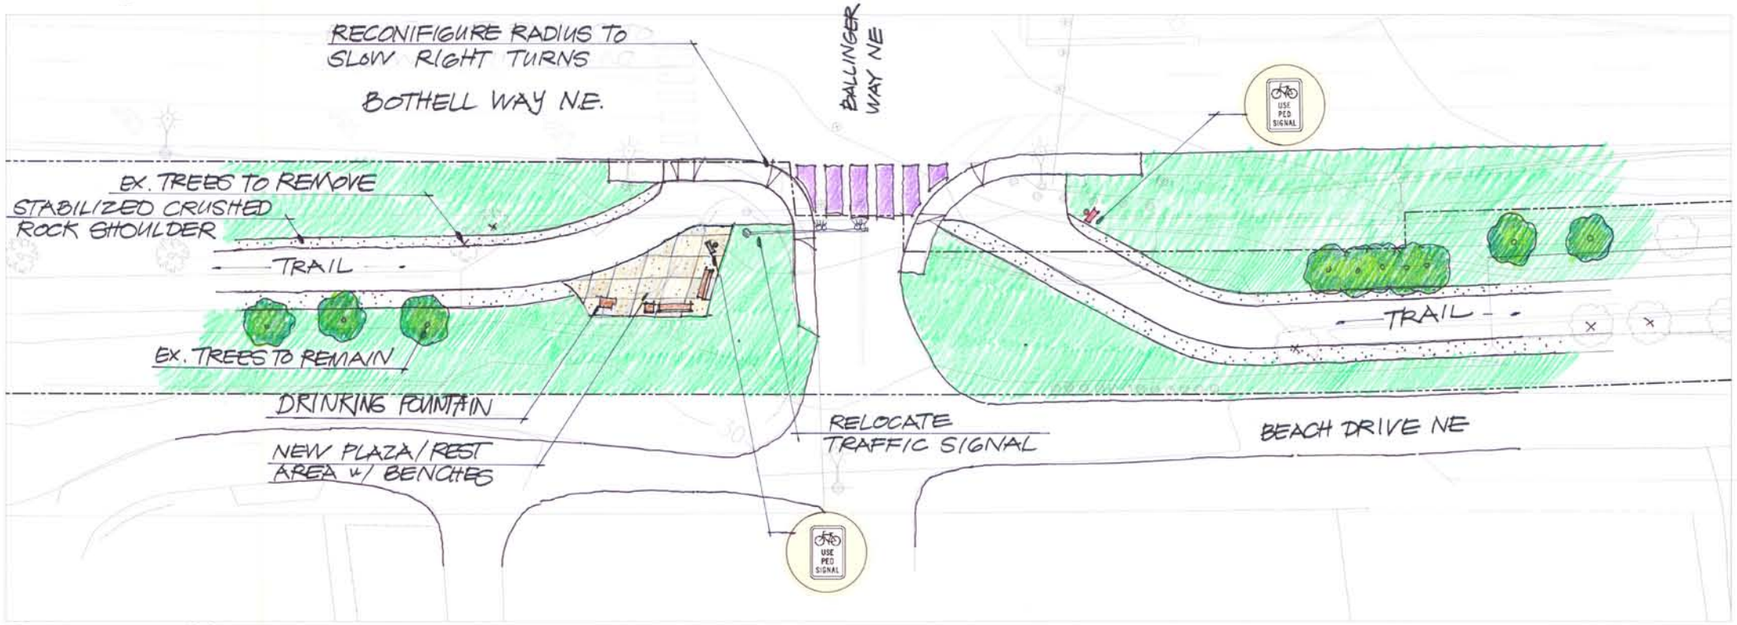

Conceptual Improvement

REVISIONS:	DATE	CLIENT AGENCY: KING COUNTY PARKS & RECREATION DIVISION 210 SOUTH JACKSON STREET, SUITE 700 SEATTLE, WASHINGTON 98104	KING COUNTY FACILITIES MANAGEMENT DIVISION PARKS CAPITAL IMPROVEMENT PROJECTS 500 King County Administration Building Seattle, Washington 98104 Telephone (206) 296-0646 Fax (206) 296-0188	Atelier ps Landscape Architects 120 Belmont Ave. E. Seattle, WA 98102 Tele: 206.322.0672 Fax: 206.322.1401	Burke–Gilman Trail Redevelopment Concept Plan	
				SCALE: 1" = 20' DATE: 05/17/05 DRAWN BY: CHECKED BY: JOB NO.:	INTERSECTION IMPROVEMENTS Bothell Way NE/Ballinger Way NE/ Beach Drive NE	SHEET 9 OF 9 9