Carnation Wastewater Treatment Facility

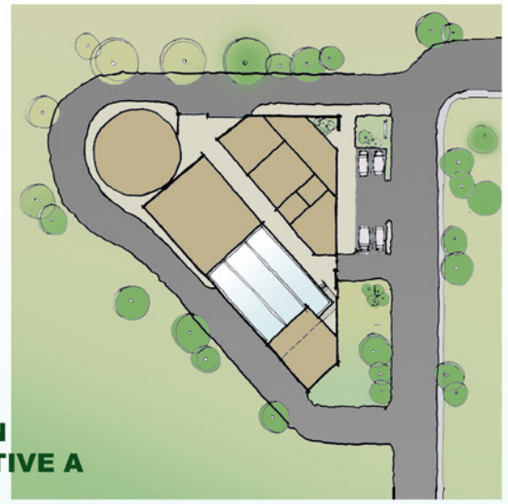

SITE PLAN
ALTERNATIVE A

0 10 40 80 FEET

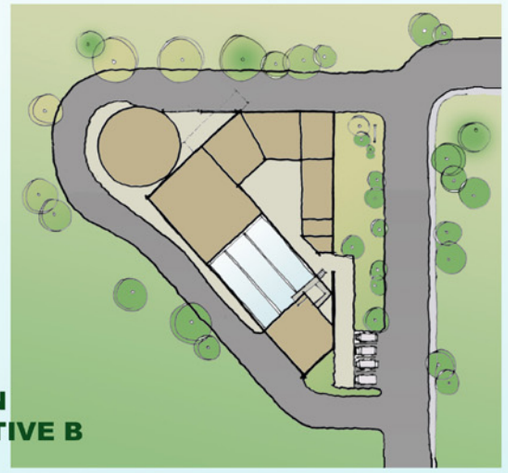

SITE PLAN
ALTERNATIVE B

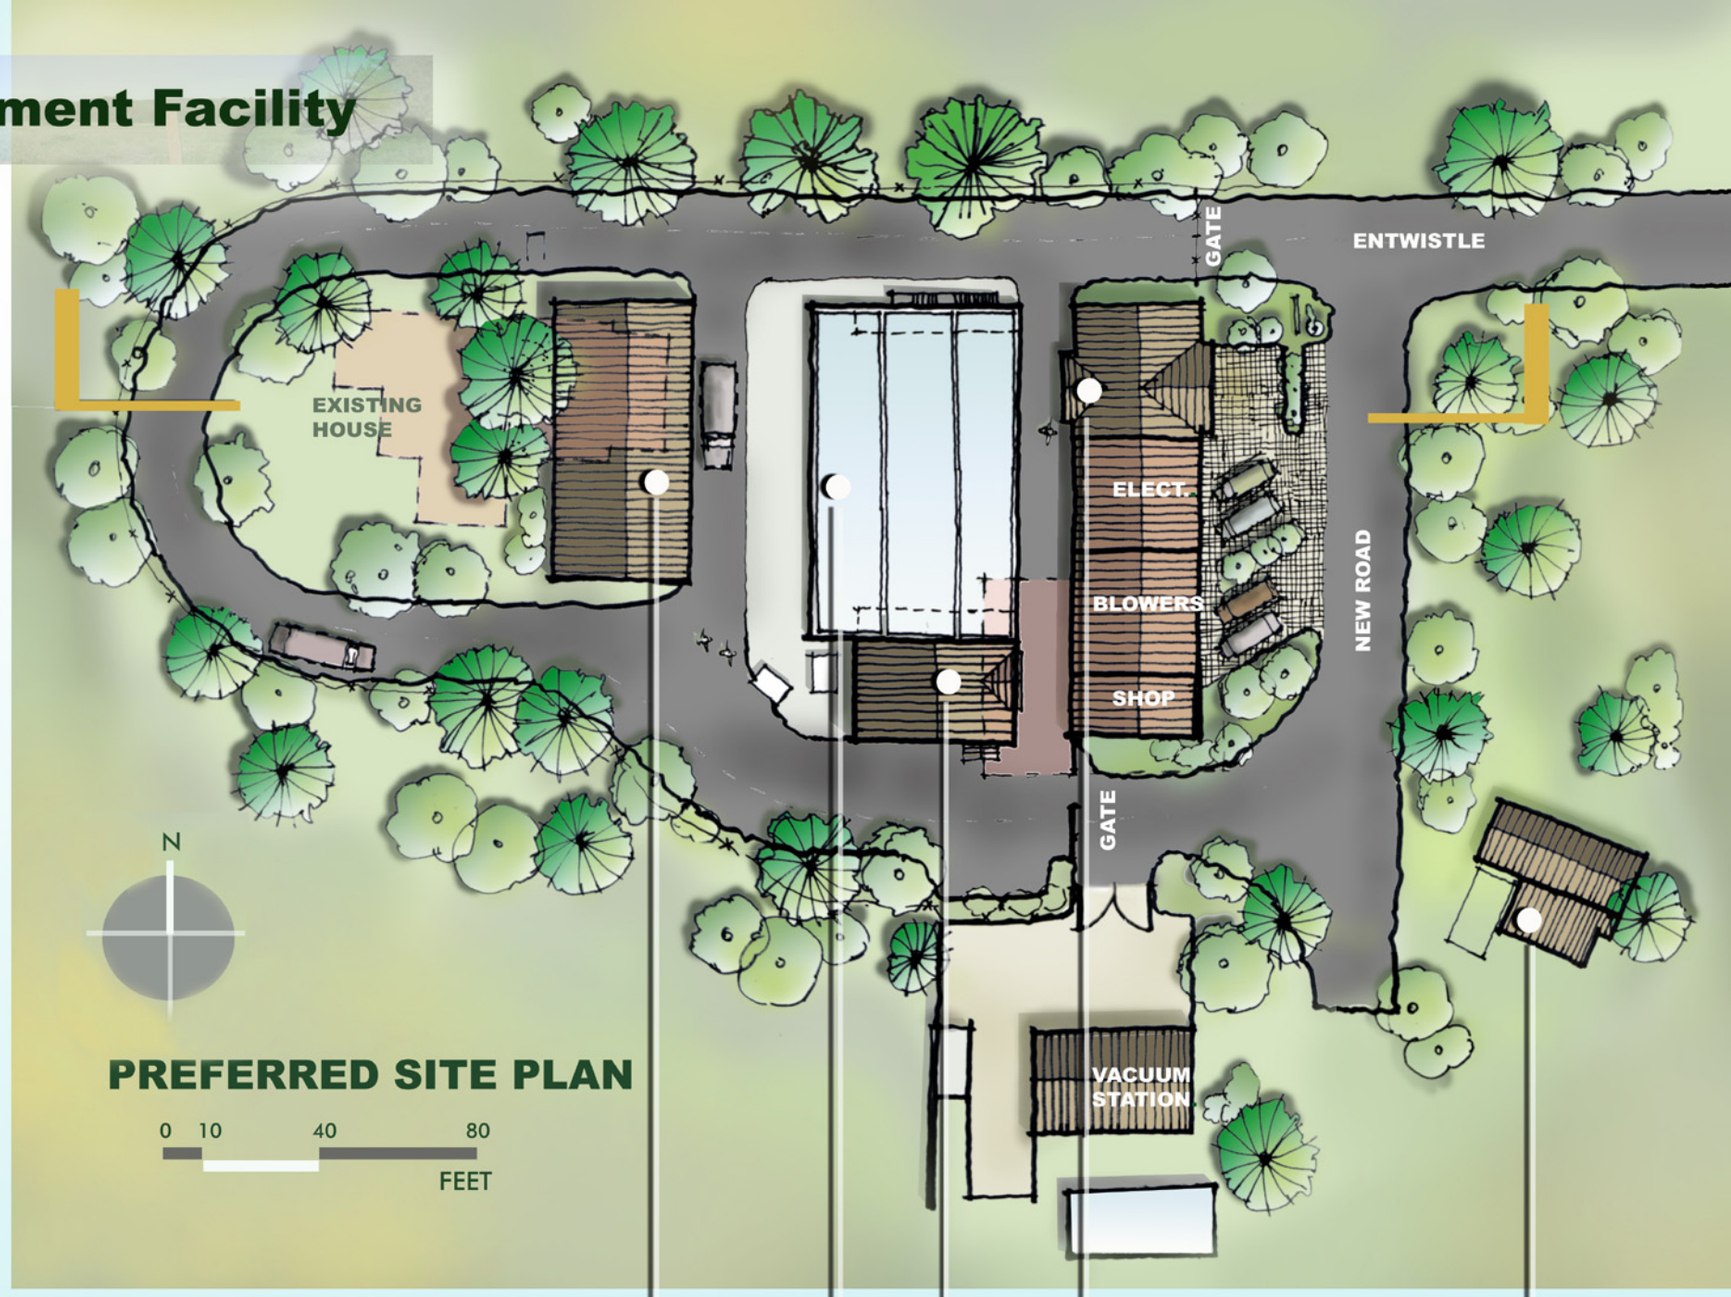

PREFERRED SITE PLAN

King County

Michael Willis Architects

carollo engineers

MEMBRANES
AERATION BASINS
HEAD WORKS
OPERATIONS BUILDING
EXISTING BUILDING

HOMES IN CARNATION

2 STORY

1 STORY

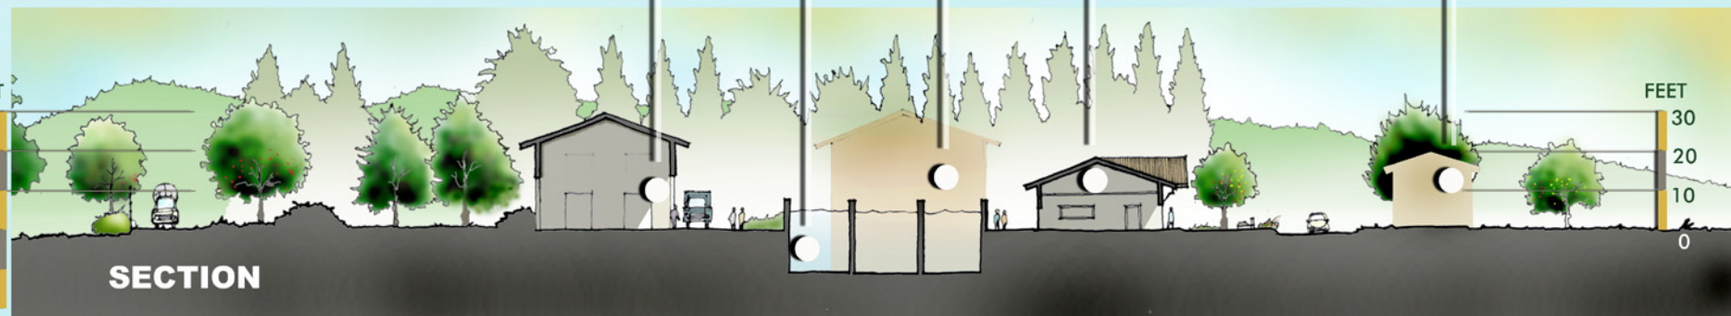

SECTION