Last Saved By: JPC (SEA) 1-31-05 02:55pm

H:\Client\KingCo-DNR_SEA\6820a10 Carnation\Dwg\6820-C-00-001 1-31-05 03:07pm johnsebro XREFS: x6820-C-00-0101; D-TTL-KC-CARN

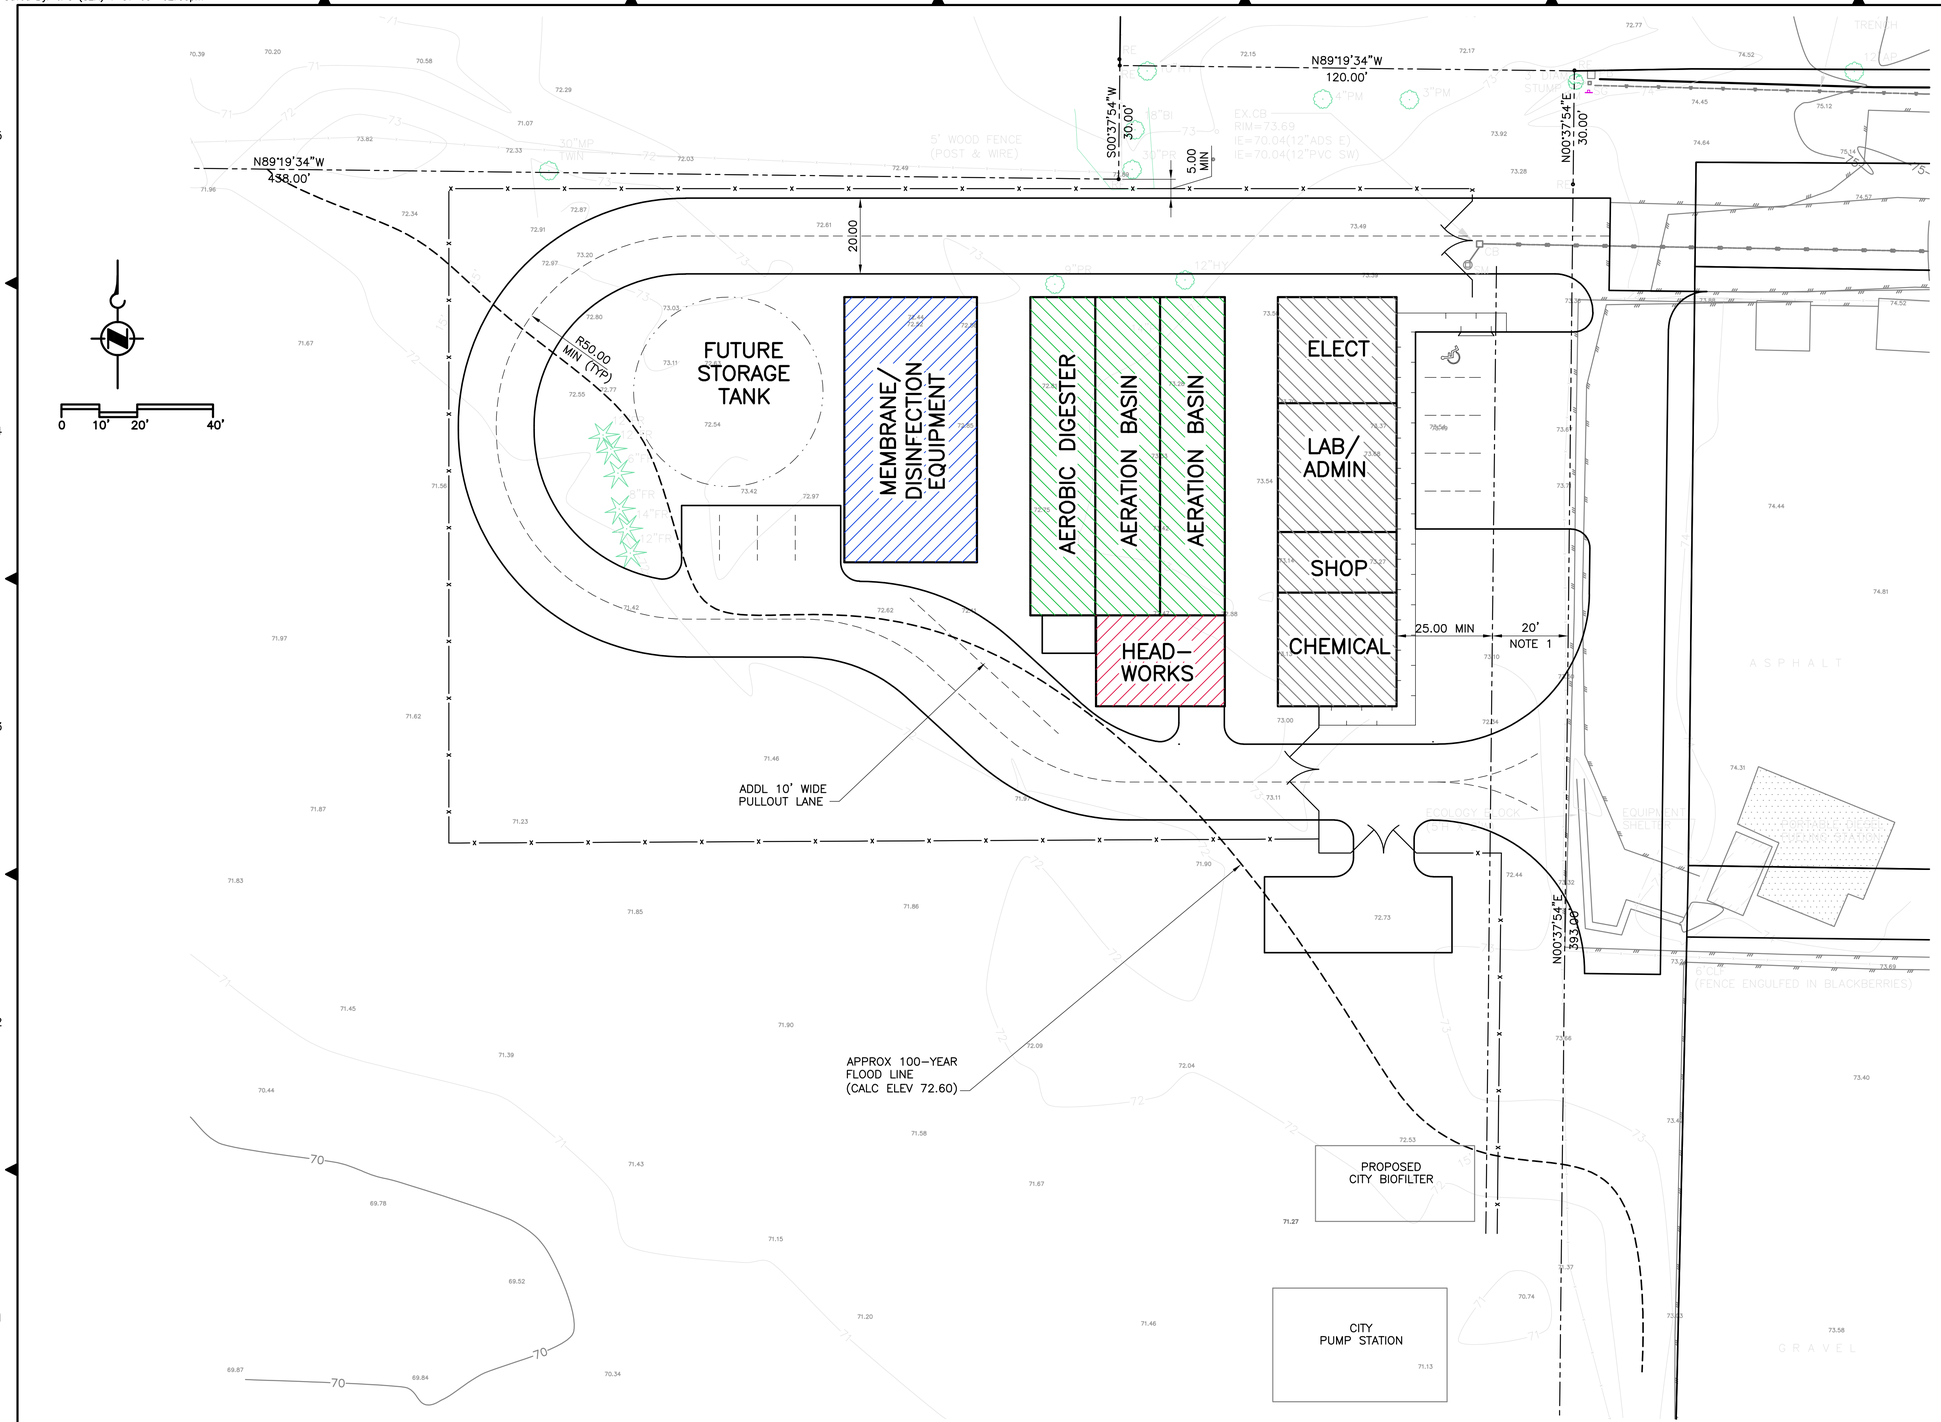

NOTES:

1. ADDITIONAL 20' CITY RIGHT OF WAY, TO BE VERIFIED.

ONE INCH
AT FULL SIZE, IF NOT ONE INCH SCALE ACCORDINGLY

No.	REVISION	BY	APP'D	DATE

carollo engineers

DESIGNED/DRAWN: JPC	SCALE: 1"=20'
PROJECT ENGINEER: BJE	
DESIGN APPROVAL:	
FINAL APPROVAL:	CONTRACT NO: C_____C

KING COUNTY

DEPARTMENT OF NATURAL RESOURCES & PARKS
CARNATION WASTEWATER TREATMENT FACILITY

PRELIMINARY SITE PLAN

DATE:
FILE NO: 423528/###
DRAWING NO:
SHEET NO: OF