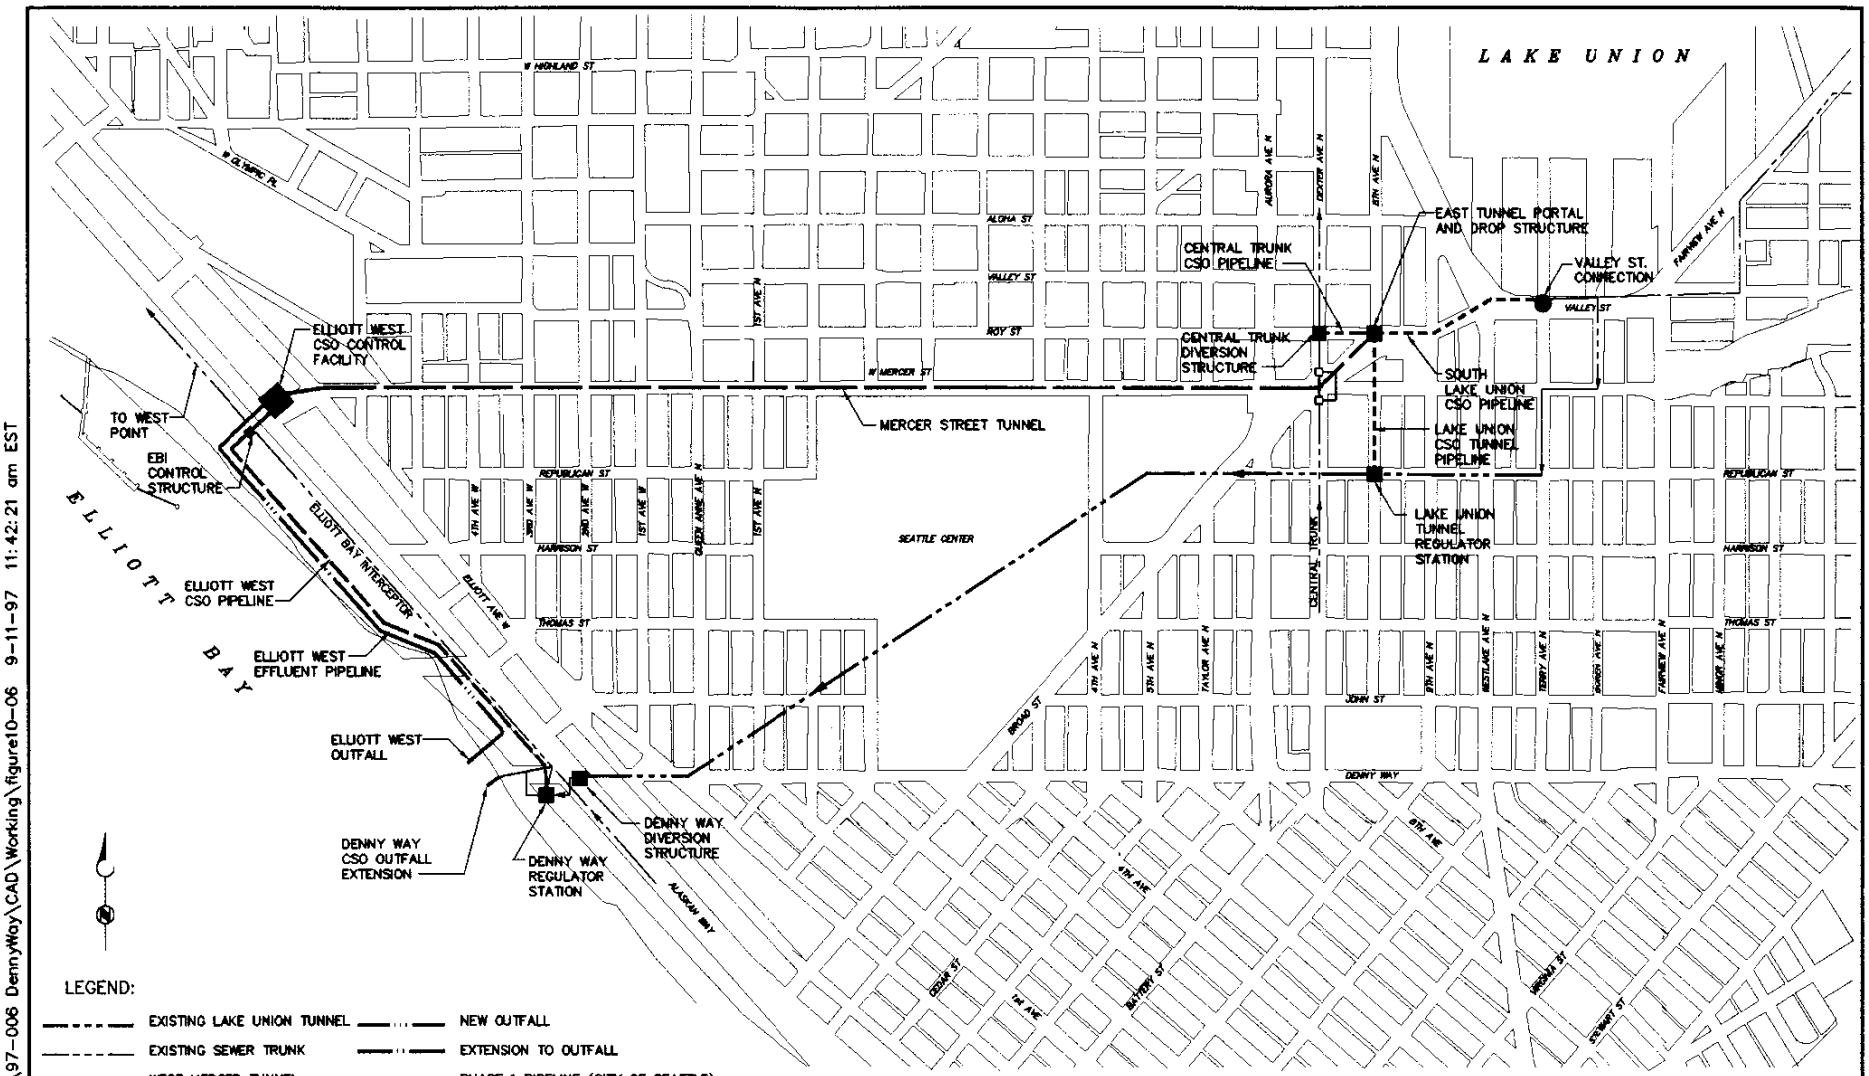

FIGURE 10-1
NON-STORM FLOW SCHEMATIC

F:\97 Projects\97-006 DennyWay\CAD\Working\figure10-06 9-11-97 11:42:21 am EST