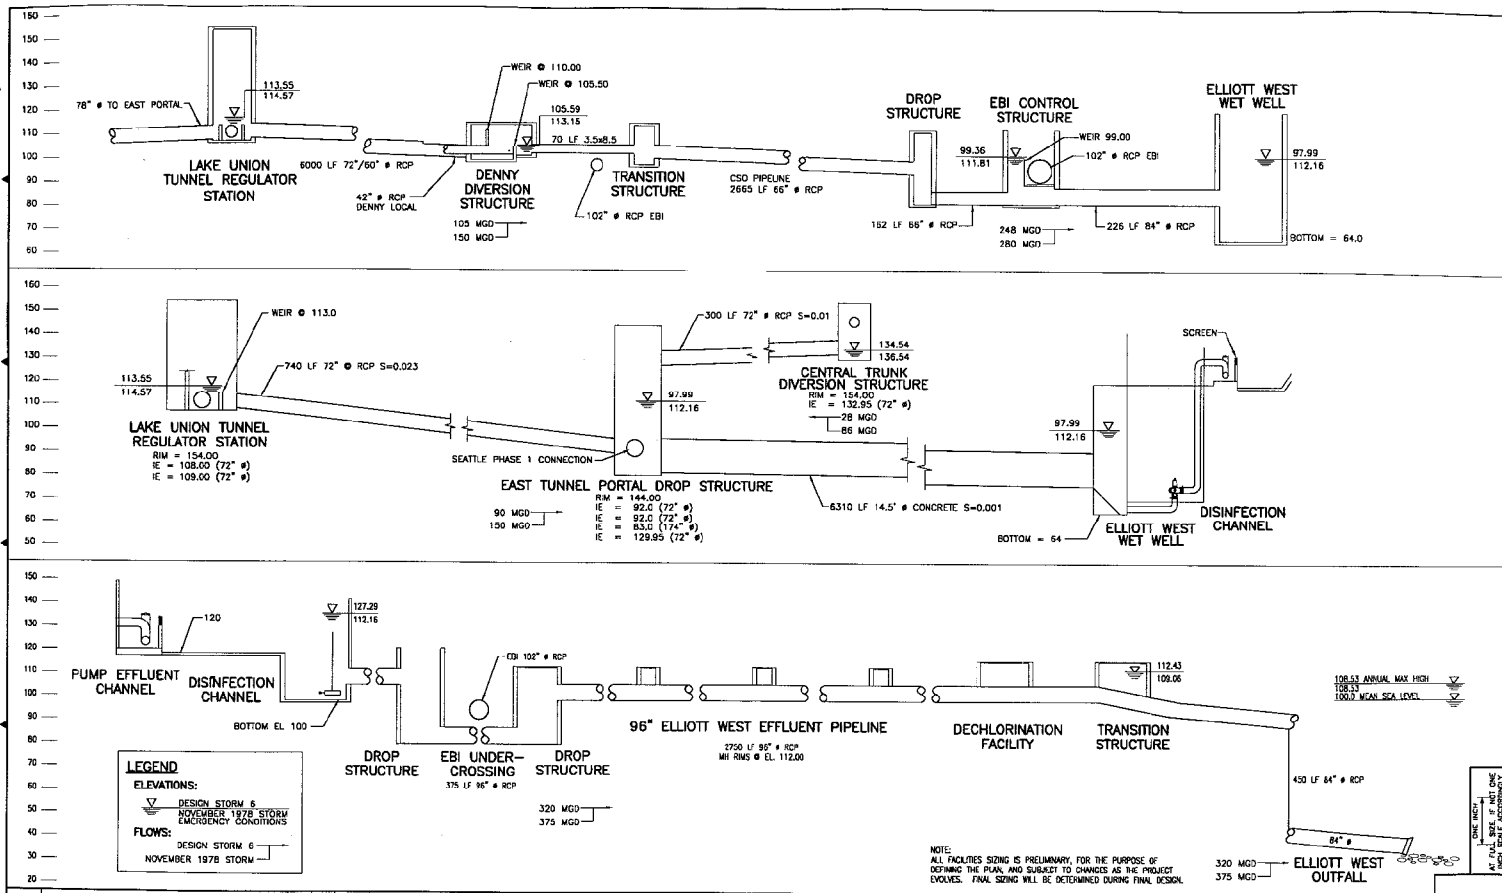

No.	REVISION	BY	APP'D	DATE

BLACK & VEATCH
215 Columbia
Seattle, Washington 98104-1551
Telephone (206) 682-1133

DESIGNED: CVH
DRAWN:
RECOMMENDED:
APPROVED:
CHECKED:
SCALE: NONE
CONTRACT NO:

King County

DEPARTMENT OF NATURAL RESOURCES
DENNY WAY / LAKE UNION CSO PROJECT
ELLIOTT WEST CSO CONTROL FACILITY

HYDRAULIC PROFILE
FIGURE 10-11

DATE: APRIL 1998
FILE NO:
DRAWING NO: G1107
SHEET NO: 6 OF

F:\97 Projects\97-006 DennyWay\CAD\kevin\G1107-9 11-4-97 9:55:00 am EST