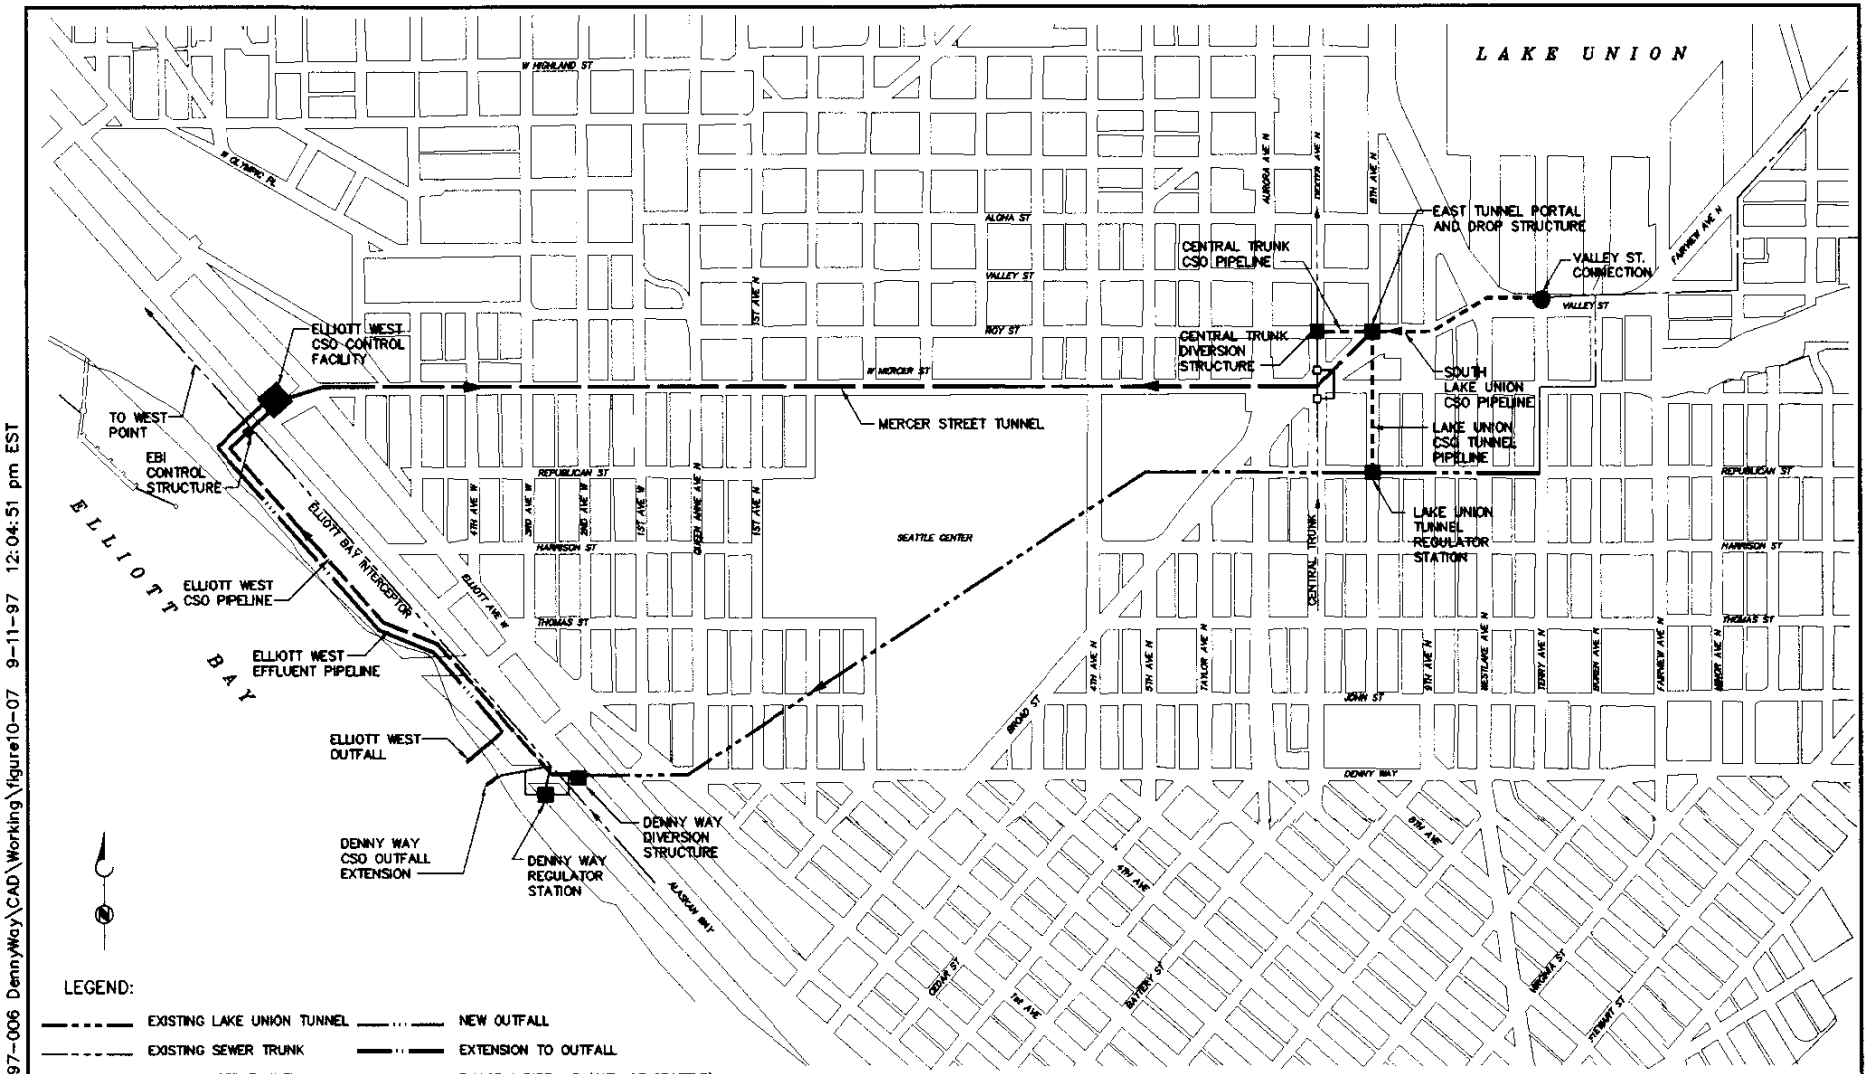

FIGURE 10-2
TUNNEL STORAGE FLOW SCHEMATIC

F:\97 Projects\97-006 DennyWay\CAD\Working\figure10-07 9-11-97 12:04:51 pm EST