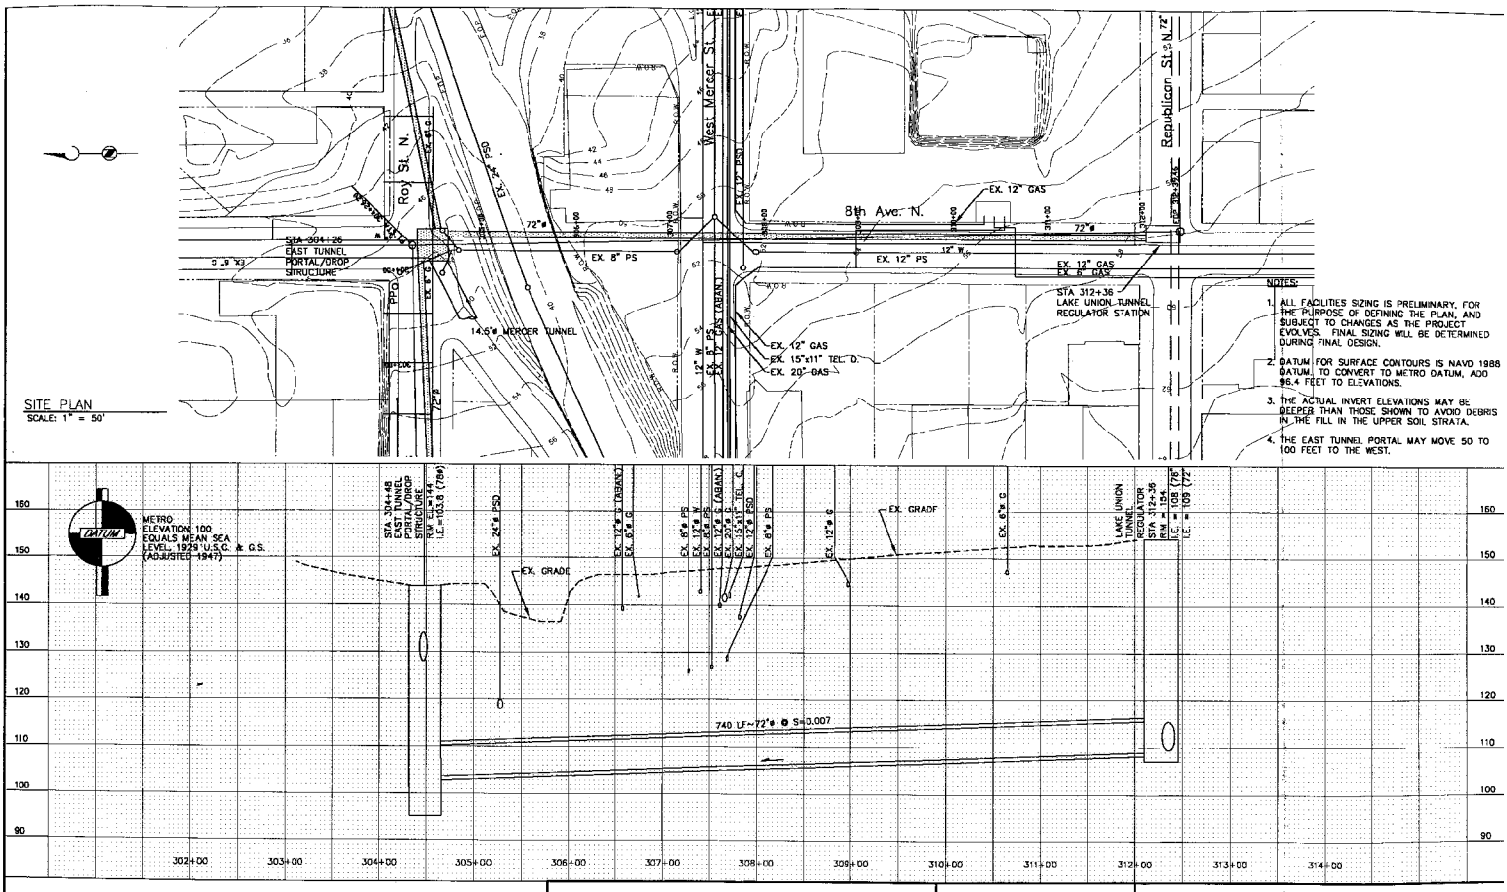

C:\PROJECT\DENNYWAY\XC00013.DWG, XREF:XBASE,XCONT

METROPOLITAN ENGINEERING GROUP
805 Pacific Avenue
Tacoma, WA 98402
(206)272-7220
Fax: (206)272-7250

FIGURE 10-20
LAKE UNION TUNNEL
CSO PIPELINE

FEBRUARY 1998