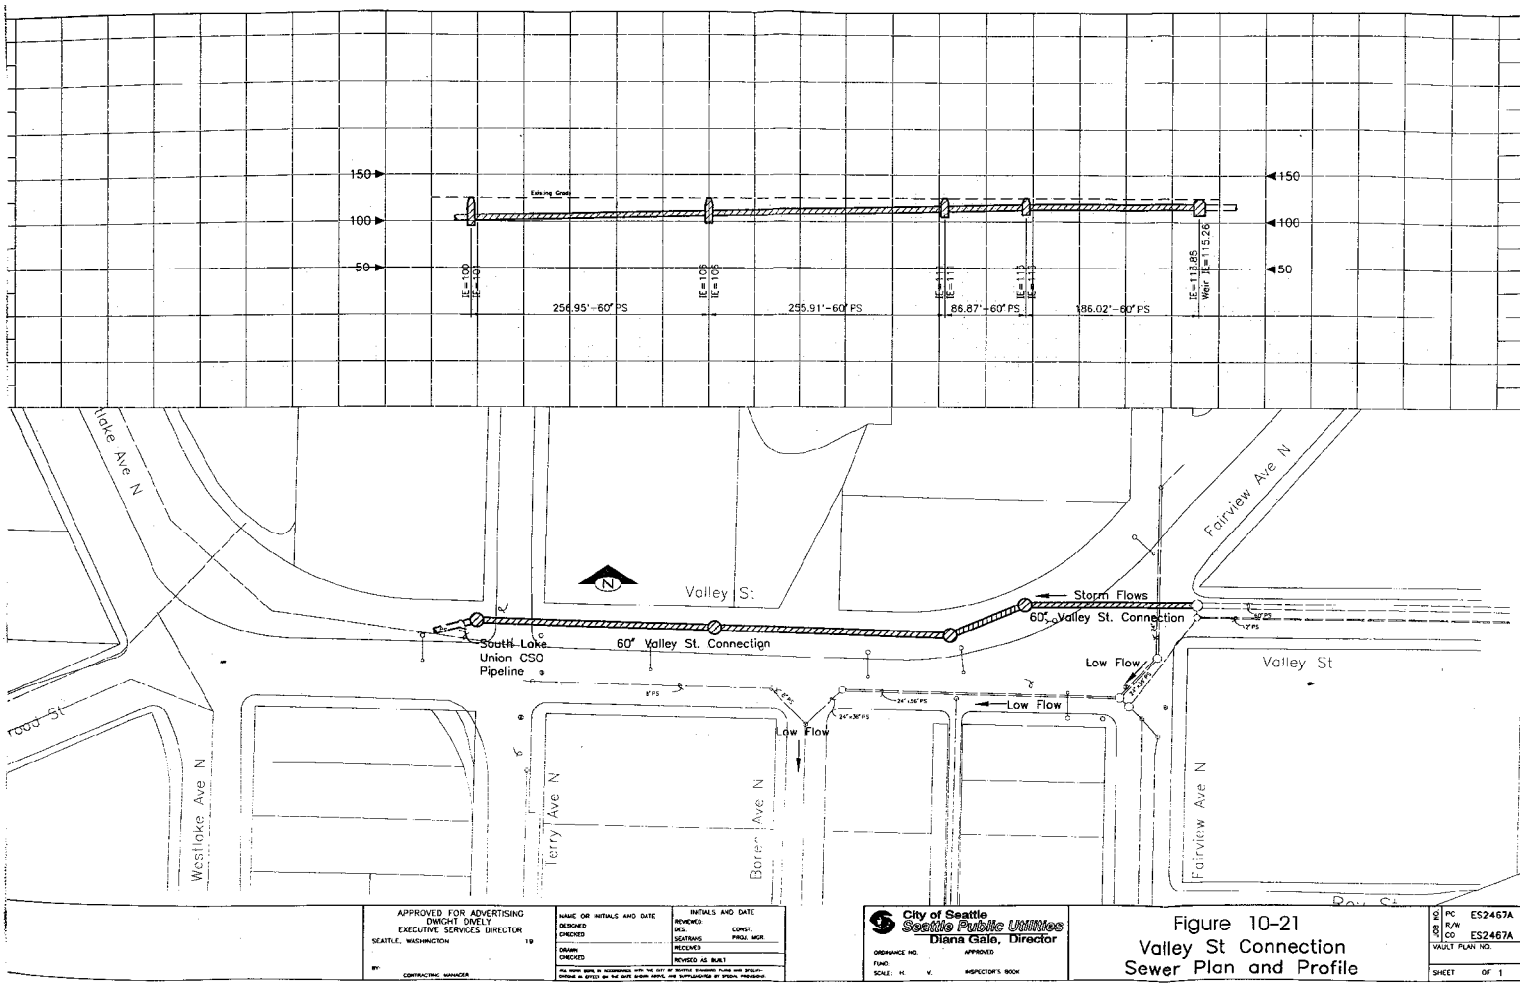

APPROVED FOR ADVERTISING DWIGHT DIVELY EXECUTIVE SERVICES DIRECTOR SEATTLE, WASHINGTON 19 BY: CONTRACTING MANAGER	NAME OR INITIALS AND DATE DESIGNED CHECKED DRAWN CHECKED	INITIALS AND DATE REVIEWED DES. CONST. SEATRANS PROJ. MGR. RECEIVED REVISED AS BUILT	City of Seattle Seattle Public Utilities Diana Gale, Director ORDINANCE NO. APPROVED FUND SCALE: H. V. INSPECTOR'S BOOK

Figure 10-21
Valley St Connection
Sewer Plan and Profile

JOB NO. PC	ES2467A
R/W	
CO	ES2467A
VAULT PLAN NO.	
SHEET	OF 1