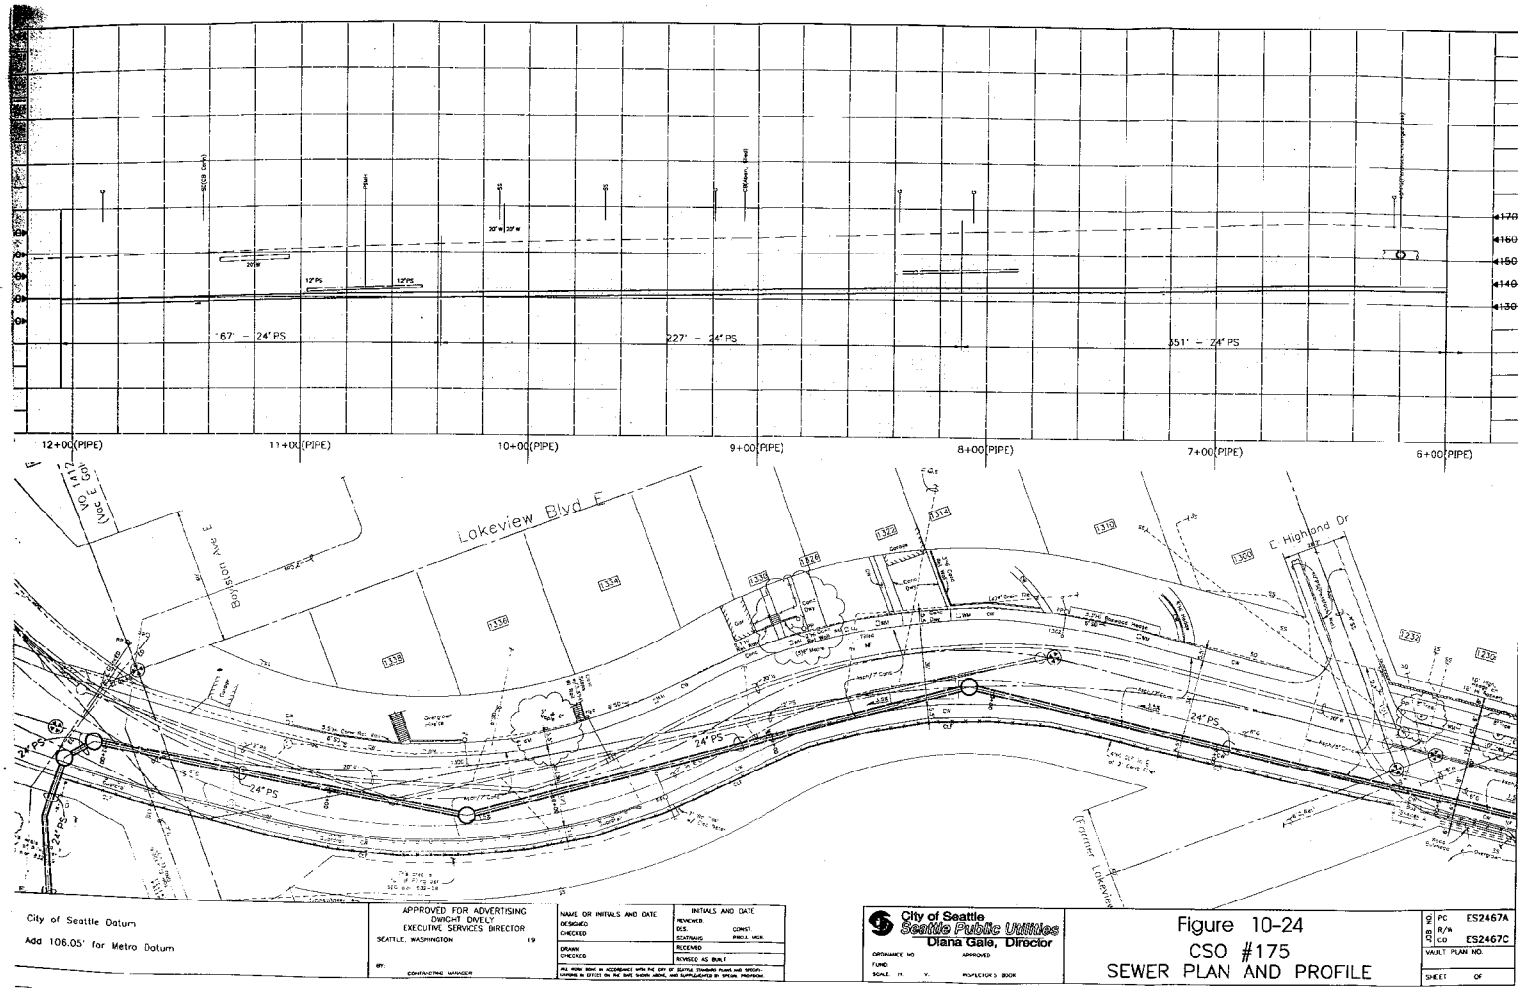

City of Seattle Datum

Add 106.05' for Metro Datum

APPROVED FOR ADVERTISING
DWIGHT DIVELY
EXECUTIVE SERVICES DIRECTOR
SEATTLE, WASHINGTON 19

BY: CONTRACTING MANAGER

NAME OR INITIALS AND DATE
DESIGNED
CHECKED
DRAWN
CHECKED

INITIALS AND DATE
REVIEWED:
DES. CONST.
STATRAIG PROJ. MGR.
RECEIVED
REVISED AS BUILT

ALL WORK DONE IN ACCORDANCE WITH THE CITY OF SEATTLE STANDARD PLANS AND SPECIFICATIONS IN EFFECT ON THE DATE SHOWN ABOVE, AND SUPPLEMENTED BY SPECIAL PROVISIONS

City of Seattle
Seattle Public Utilities
Diana Gale, Director

ORDINANCE NO. APPROVED
FUND
SCALE: H. V. INSPECTOR'S BOOK

Figure 10-24
CSO #175
SEWER PLAN AND PROFILE

JOB NO. PC ES2467A
R/W
CO ES2467C
VAULT PLAN NO.
SHEET OF