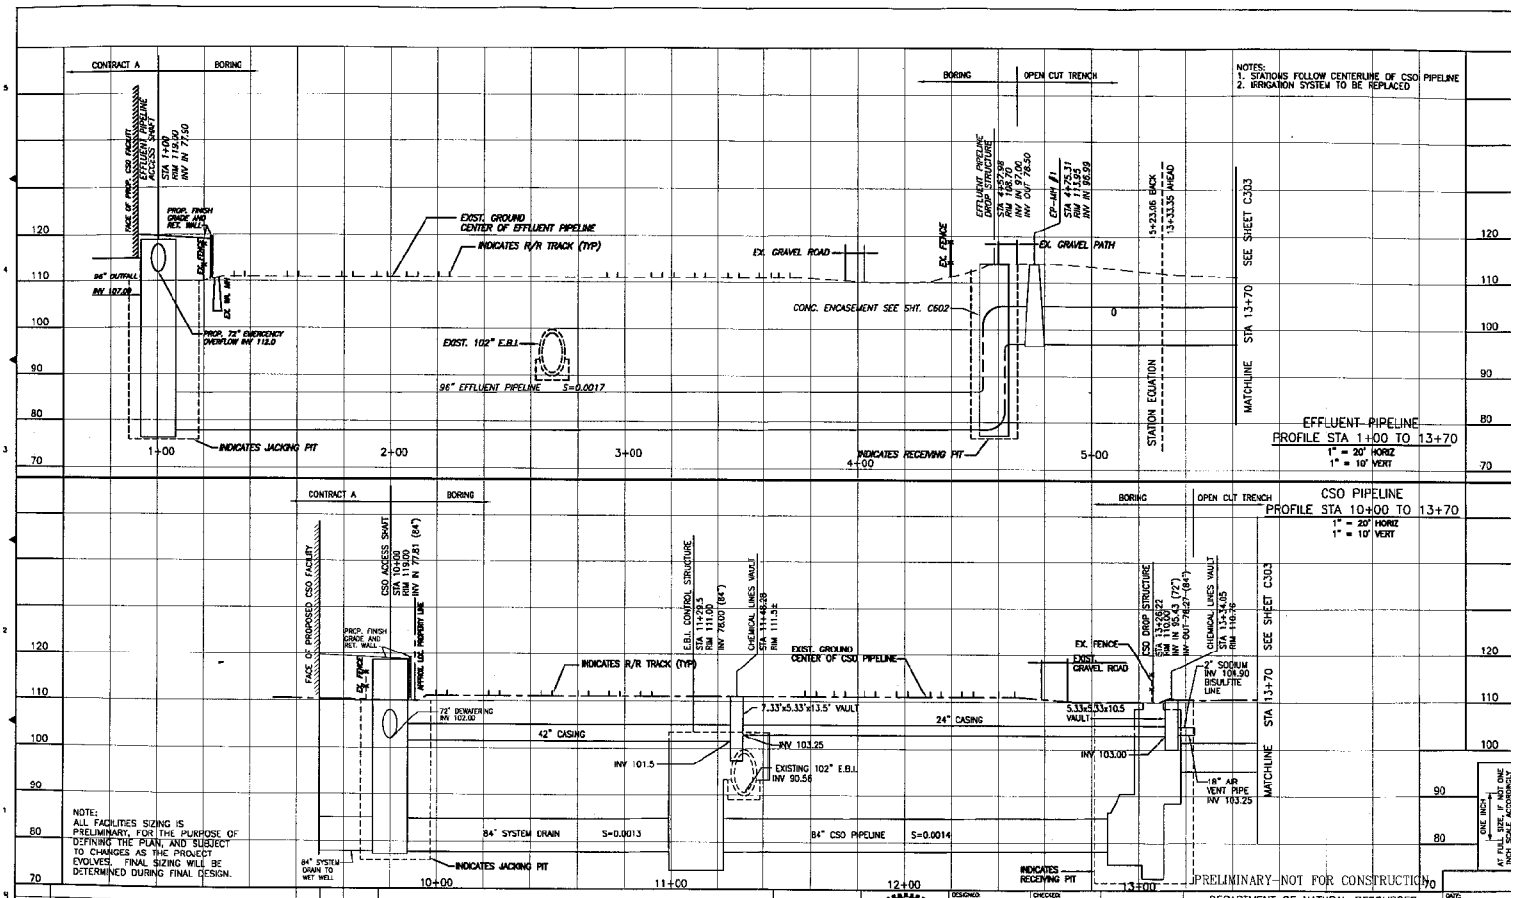

No.	REVISION	BY	APP'D	DATE

PostWater ENGINEERING, INC.
101 Stewart St. #407
Seattle, WA 98101
(206)441-9385 FAX (206)448-5922

ELEVATIONS IN ☐ MSL USE CSD DATUM AND ZERO ELEVATION IS 347.0' MSL

COORDINATES ARE MECHANICAL AND BASED ON WASHINGTON STATE COORDINATE SYSTEM NORTH ZONE

STATE OF WASHINGTON REGISTERED PROFESSIONAL ENGINEER
EXPIRES 4/6/98

DESIGNED	TSM/MKL
DRAWN	NJC
RECOMMENDED	
APPROVED	
CHECKED	TSM
SCALE	NOTED
CONTRACT NO.	E623004E

King County

DEPARTMENT OF NATURAL RESOURCES

ELLIOTT WEST CSO PIPELINE AND EFFLUENT PIPELINE PROFILES
FIGURE 10-27

DATE: 11/24/97
FILE NO: 97002PP1.DWG
DRAWING NO: C302
SHEET NO: 7 OF 37