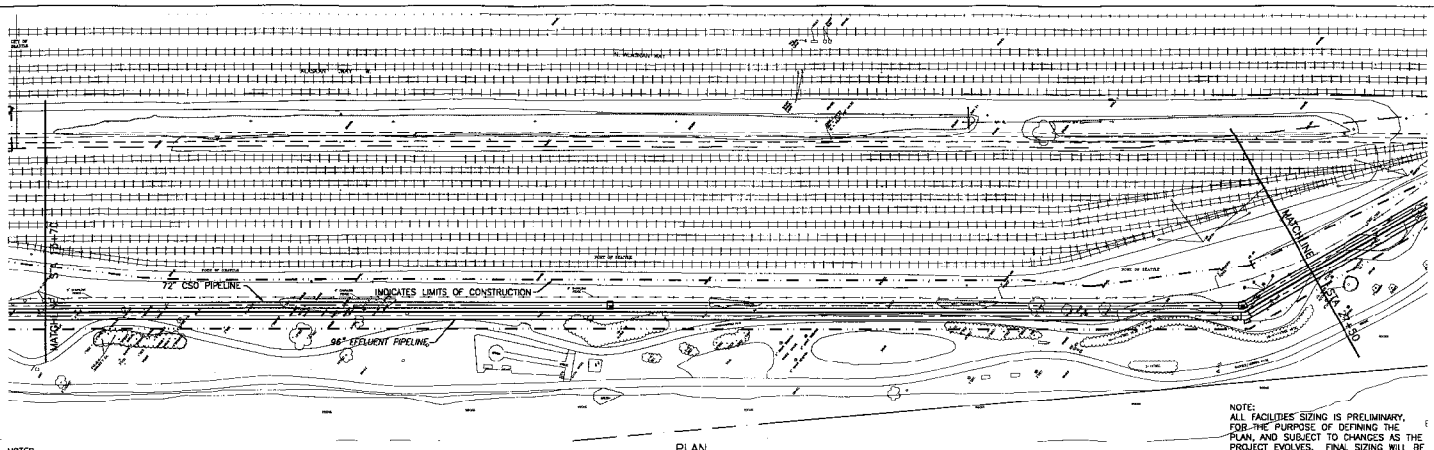

NOTES:
1. STATIONS FOLLOW CENTERLINE OF CSO PIPELINE.
2. IRRIGATION SYSTEM TO BE REPLACED.

PLAN
SCALE: 1"=50'

NOTE:
ALL FACILITIES SIZING IS PRELIMINARY, FOR THE PURPOSE OF DEFINING THE PLAN, AND SUBJECT TO CHANGES AS THE PROJECT EVOLVES. FINAL SIZING WILL BE DETERMINED DURING FINAL DESIGN.

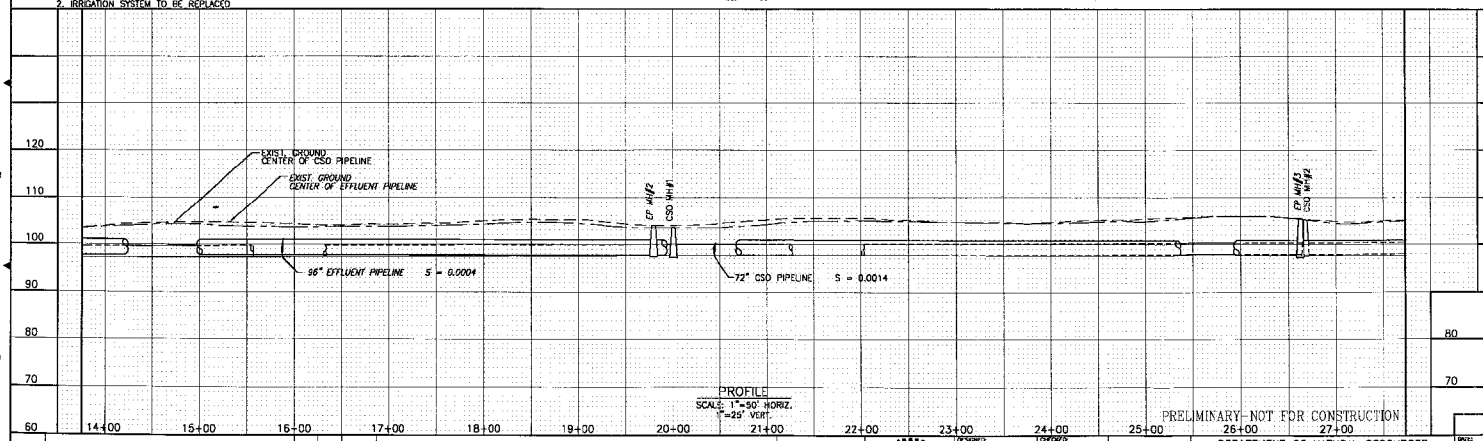

PROFILE
SCALE: 1"=50' HORIZ.
1"=25' VERT.

PRELIMINARY-NOT FOR CONSTRUCTION

ONE INCH AT FULL SIZE, IF NOT ONE INCH ADJUST SCALE ACCORDINGLY

No.	REVISION	BY	APP'D	DATE

RosWater ENGINEERING, INC.
101 Stewart St. #407
Seattle, WA 98101
(206)441-9385 FAX (206)448-6922

EXPIRES 4/8/98

DESIGNED: TSM/MKL
DRAWN: NJC
RECOMMENDED:
APPROVED:
CHECKED: TSM
SCALE: NOTED
CONTRACT NO. E623004E

King County

DEPARTMENT OF NATURAL RESOURCES
ELLIOTT WEST CSO PIPELINE
EFFLUENT PIPELINE
PLAN AND PROFILE
FIGURE 10-28

DATE: 11/24/97
FILE NO. 970039P2.DWG
DRAWING NO. C303
SHEET NO. 8 OF 3