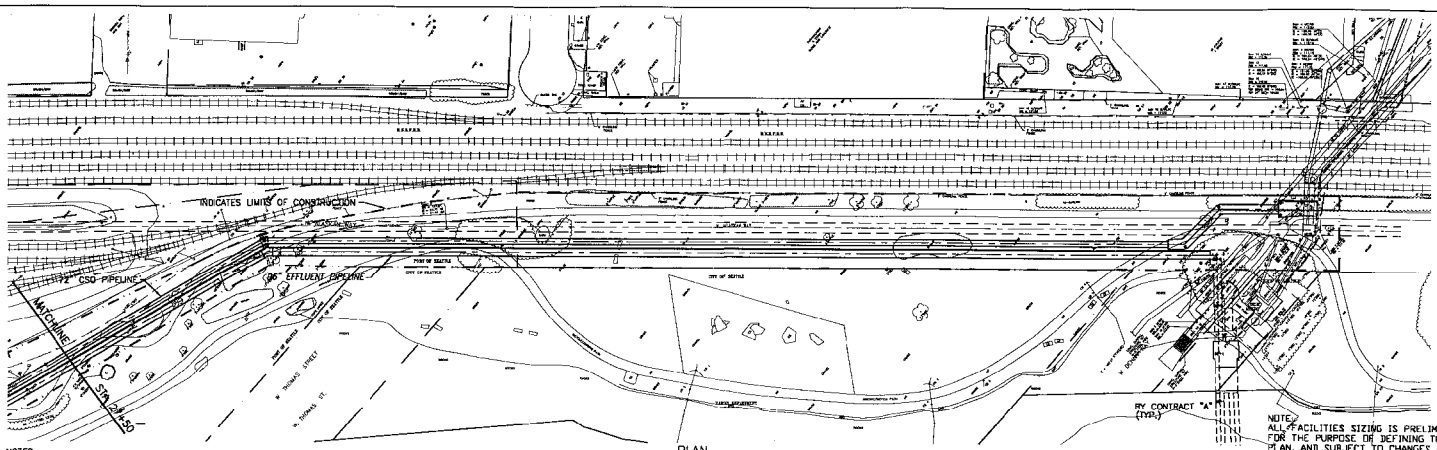

NOTES:
1. STATIONS FOLLOW CENTERLINE OF CSO PIPELINE
2. IRRIGATION SYSTEM TO BE REPLACED

PLAN
SCALE: 1"=50'

NOTE:
ALL FACILITIES SIZING IS PRELIMINARY, FOR THE PURPOSE OF DEFINING THE PLAN, AND SUBJECT TO CHANGES AS THE PROJECT EVOLVES. FINAL SIZING WILL BE DETERMINED DURING FINAL DESIGN.

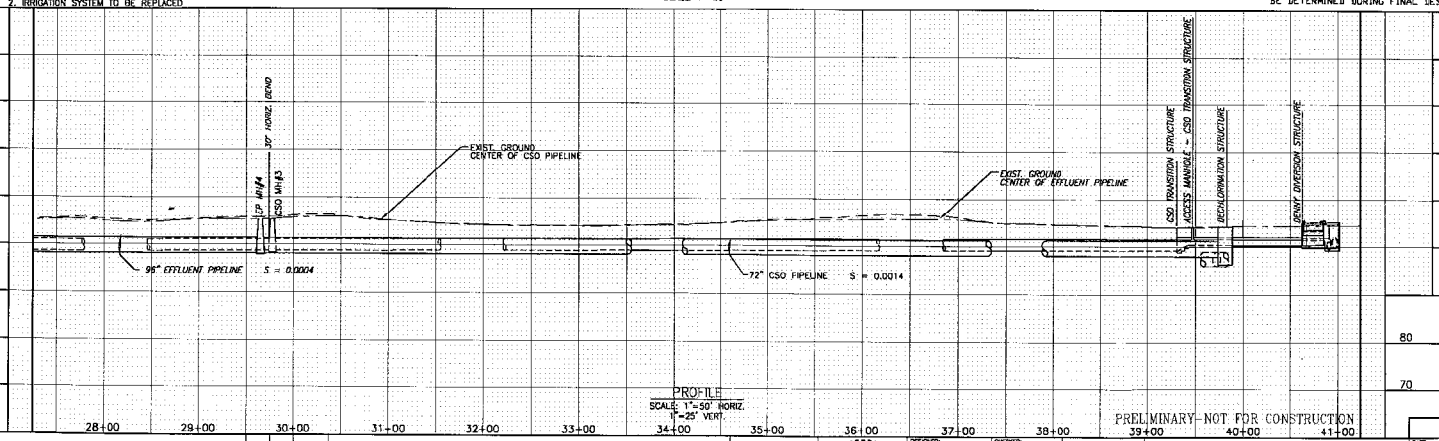

PROFILE
SCALE: 1"=50' HORIZ.
1"=25' VERT.

PRELIMINARY-NOT FOR CONSTRUCTION

ONE INCH
AT FULL SIZE, IF NOT ONE INCH THIS SHEET, ADJUST SCALE ACCORDINGLY

No.	REVISION	BY	APP'D	DATE

PureWater ENGINEERING, INC.
101 Stewart St. #407
Seattle, WA 98101
(206)441-9388 FAX (206)448-5922

THOMAS M. KOCH STATE OF WASHINGTON 21388 REGISTERED PROFESSIONAL ENGINEER
EXPIRES 4/6/99

DESIGNED: TSM/WKL
CHECKED: TSM
DRAWN:
SCALE: NOTED
REC'D:
RECOMMENDED:
APPROVED:
CONTRACT NO. E623004E

King County

DEPARTMENT OF NATURAL RESOURCES
ELLIOTT WEST CSO PIPELINE
EFFLUENT PIPELINE
PLAN AND PROFILE
FIGURE 10-29

DATE: 11/24/97
FILE NO: 97002PP2.DWG
DRAWING NO: C303
SHEET NO: 8 OF 31