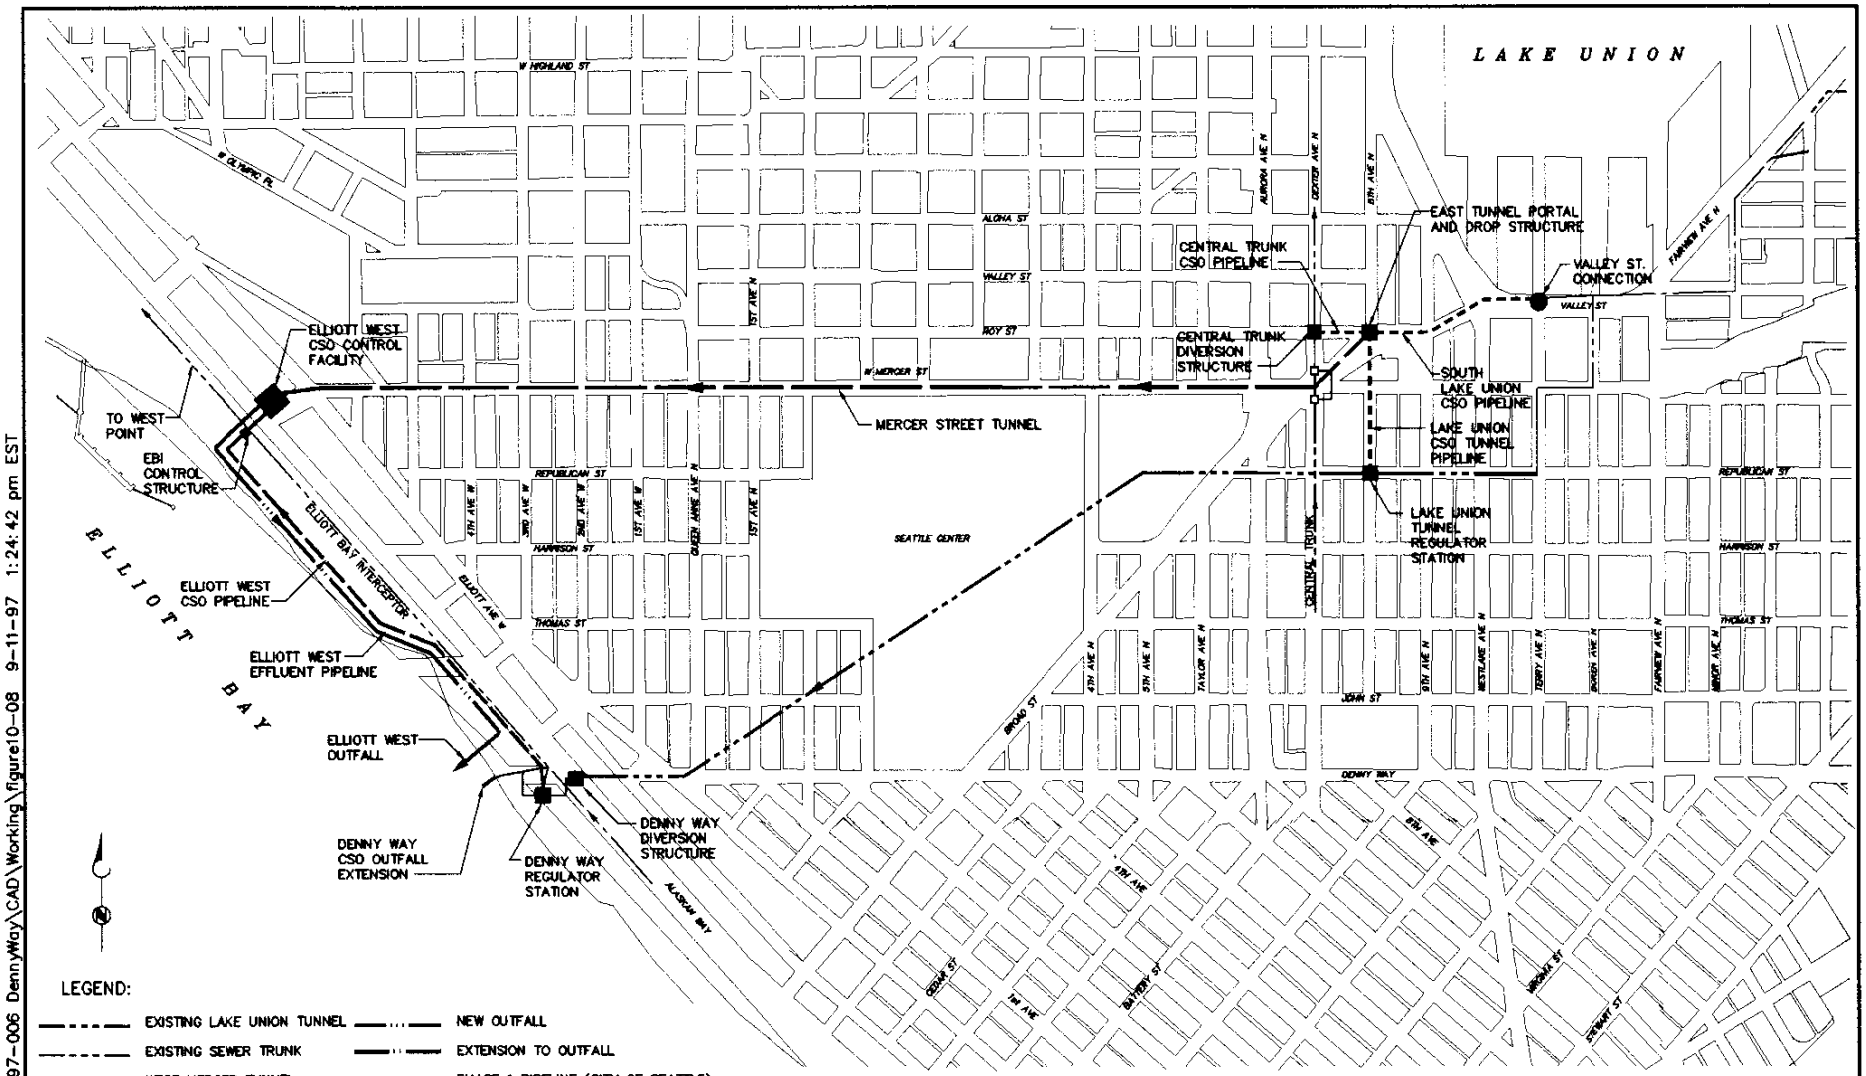

FIGURE 10-3
TREATED DISCHARGE FLOW SCHEMATIC

F:\97 Projects\97-006 DennyWay\CAD\Working\figure10-08 9-11-97 1:24:42 pm EST