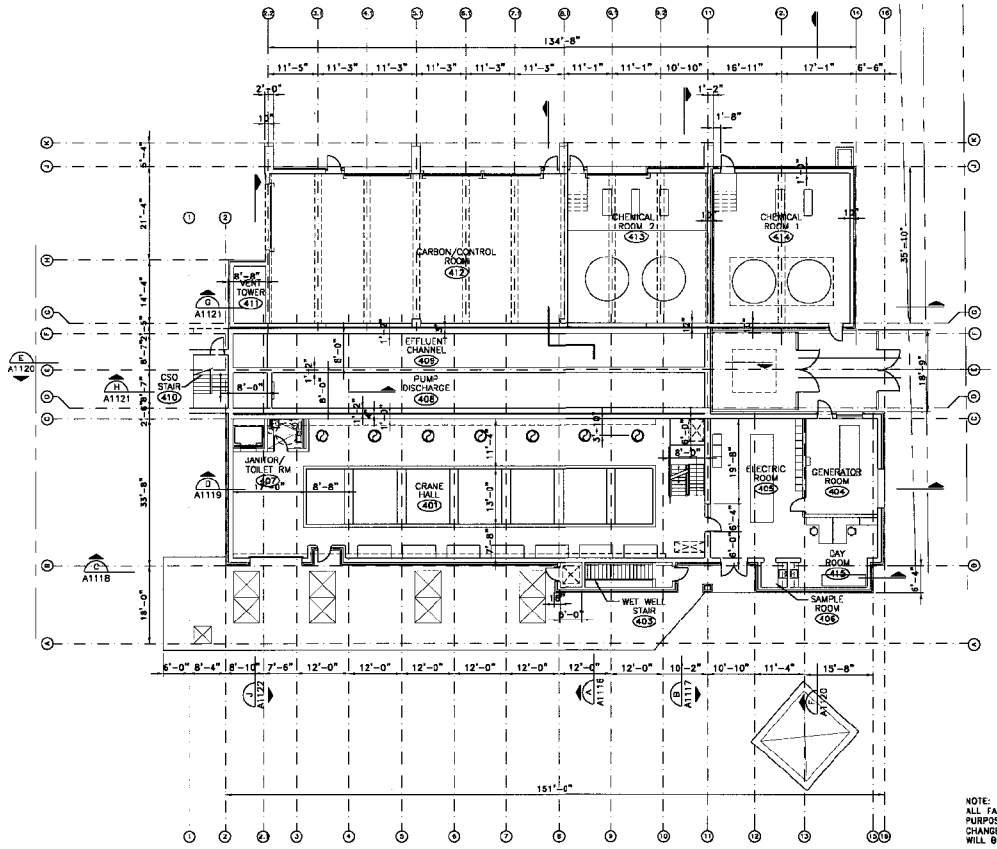

NOTE:
ALL FACILITIES SIZING IS PRELIMINARY, FOR THE PURPOSE OF DEFINING THE PLAN, AND SUBJECT TO CHANGES AS THE PROJECT EVOLVES. FINAL SIZING WILL BE DETERMINED DURING FINAL DESIGN.

ONE INCH
IF THIS BAR IS NOT ONE INCH, SCALE ACCORDINGLY

PLOT DATE: 04/15/98
PLOT FILE: 703A3

No.	REVISION	BY	APR'D	DATE

BLACK & VEATCH LLP
720 Third Avenue, Suite 1100
Seattle, Washington 98104
Telephone (206) 682-1133

STREETER & ASSOCIATES ARCHITECTS, AIA
185 UNIVERSITY STREET
SEATTLE, WA 98101-2901
206-621-9270 (FAX) 206-621-7715

Registered Architect
MEL STREETER
State of Washington

DESIGNED: GH
DRAWN: STAFF
RECOMMENDED:
APPROVED:
CHECKED:
SCALE: 3/32" = 1'-0"
CONTRACT NO:

King County

DENNY WAY / LAKE UNION CSO PROJECT
ELLIOTT WEST CSO CONTROL FACILITY

FLOOR PLAN AT EL 120.00 FIGURE 10-33

DATE: APRIL 15 1998
FILE NO:
DRAWING NO: A3
SHEET NO: OF