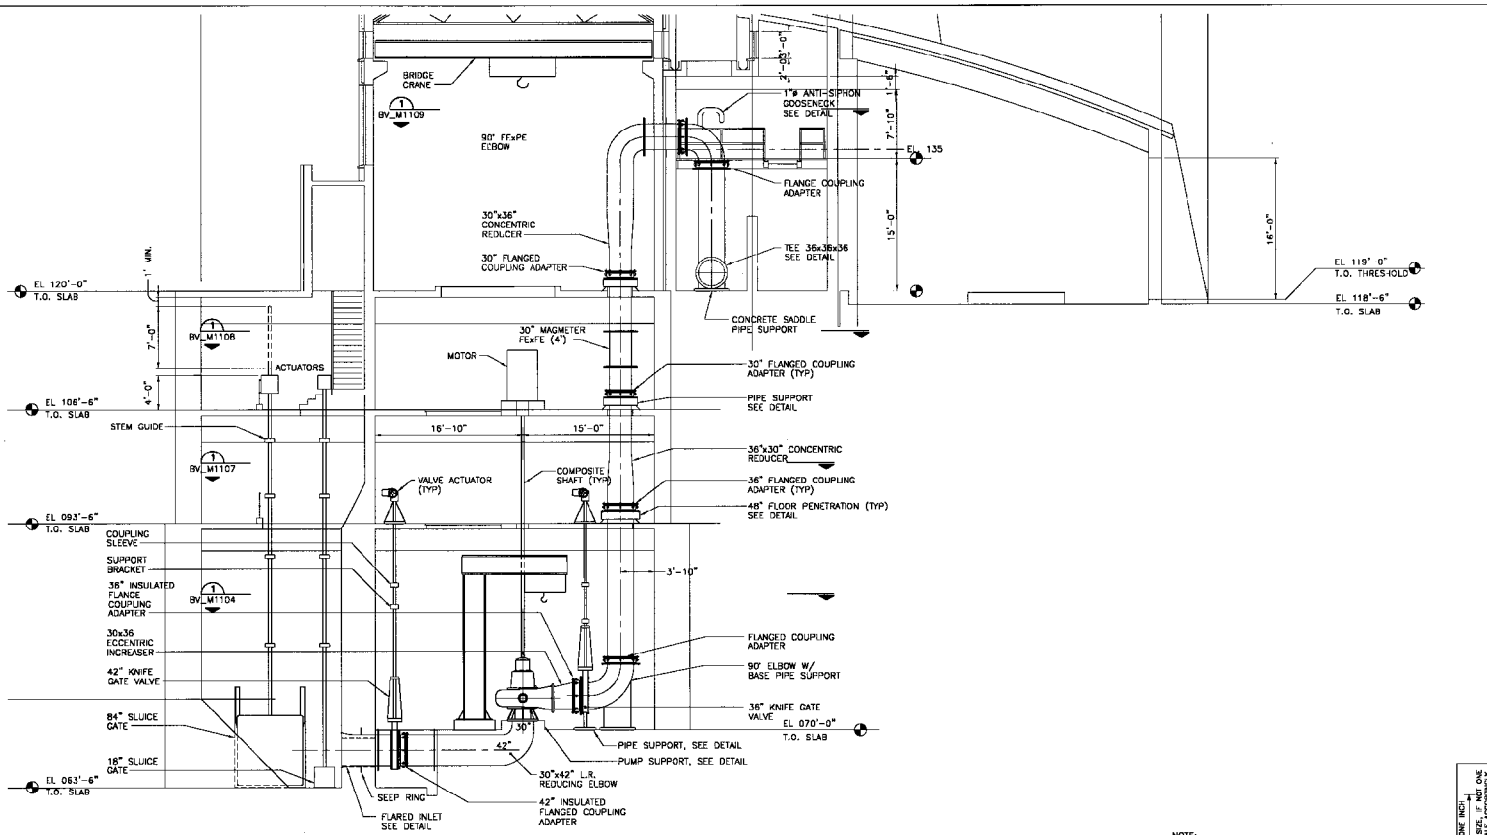

SECTION A M1104
SCALE: 3/16"=1'-0"

NOTE:
ALL FACILITIES SIZING IS PRELIMINARY, FOR THE PURPOSE OF DEFINING THE PLAN, AND SUBJECT TO CHANGES AS THE PROJECT EVOLVES. FINAL SIZING WILL BE DETERMINED DURING FINAL DESIGN.

ONE INCH AT FULL SIZE, IF NOT ONE INCH ADJUST SCALE ACCORDINGLY

No.	REVISION	BY	APP'D	DATE

BLACK & VEATCH
720 Third Avenue, Suite 1100
Seattle, Washington 98104
Telephone (206) 682-1133

DESIGNED:
DRAWN: J.COOK
RECOMMENDED:
APPROVED:
CHECKED:
SCALE: 3/16"=1'-0"
CONTRACT NO:

King County

DEPARTMENT OF NATURAL RESOURCES
DENNY WAY / LAKE UNION CSO PROJECT
DENNY WAY CSO CONTROL FACILITY

PUMP STATION
SECTIONS
FIGURE 10-34

DATE: MAY 1995
TILE NO:
DRAWING NO: M1108
SHEET NO: OF

NAME: m1108.dwg DATE: MAY 24, 1995 TIME: 9:22 AM