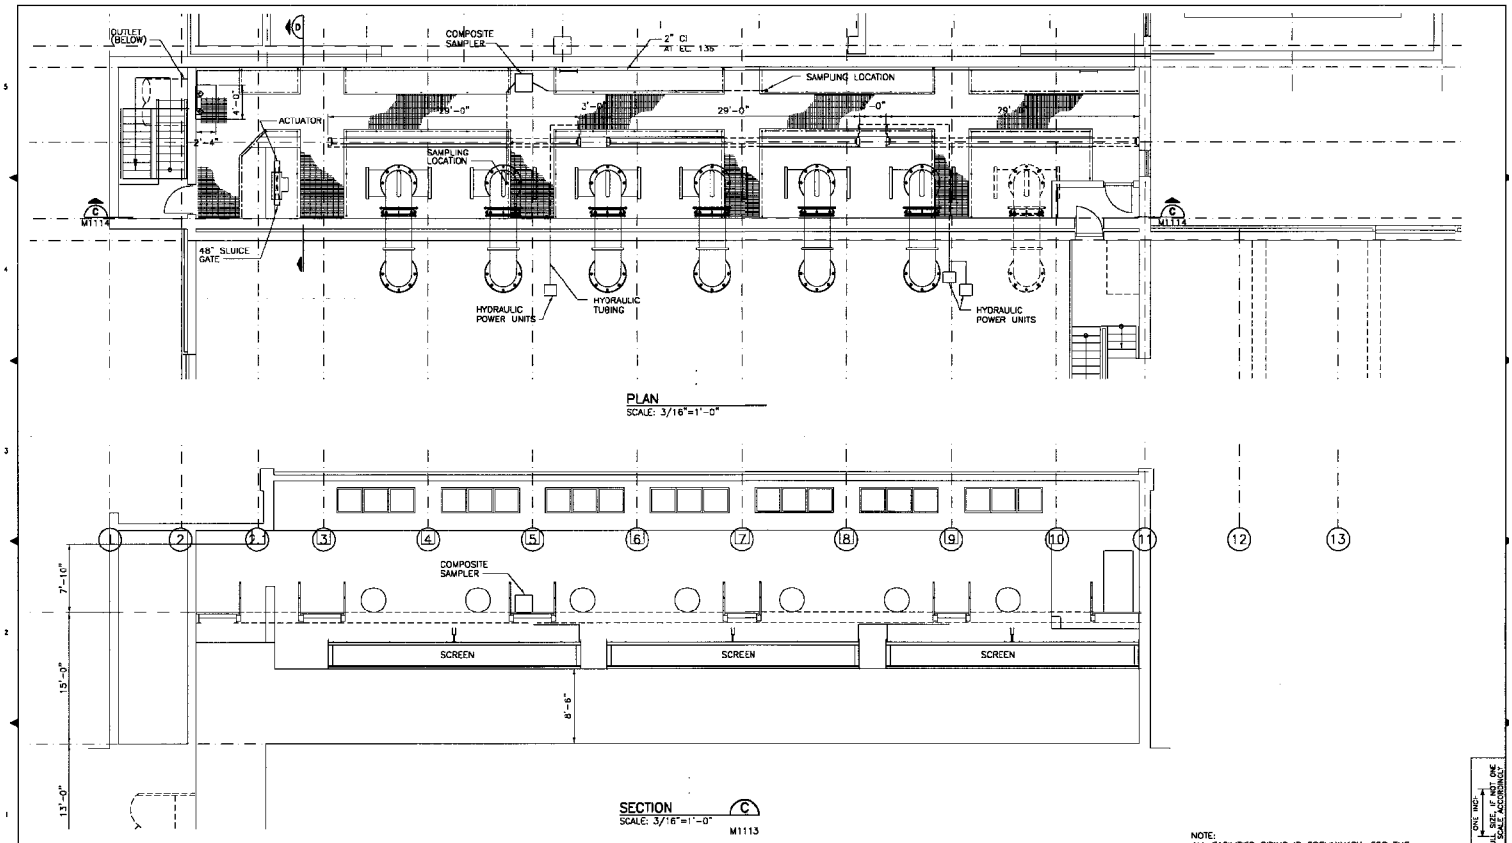

NOTE:
ALL FACILITIES SIZING IS PRELIMINARY, FOR THE PURPOSE OF DEFINING THE PLAN, AND SUBJECT TO CHANGES AS THE PROJECT EVOLVES. FINAL SIZING WILL BE DETERMINED DURING FINAL DESIGN.

ONE INCH
AT FULL SIZE, IF NOT ONE INCH SCALE ACCORDINGLY

No.	REVISION	BY	APP'D	DATE

BLACK & VEATCH LLP
720 Third Avenue, Suite 1100
Seattle, Washington 98104
Telephone (206) 682-1133

DESIGNED:
DRAWN:
RECOMMENDED:
APPROVED:
CHECKED:
SCALE: NOTED
CONTRACT NO:

King County

DEPARTMENT OF NATURAL RESOURCES
DENNY WAY / LAKE UNION CSO PROJECT

CSO TREATMENT STRUCTURE
PLAN AT ELEVATION 135.0
FIGURE 10-35

DATE: MAY 1998
FILE NO:
DRAWING NO: M1113
SHEET NO: OF

NAME: M1113.dwg DATE: MAY 04, 1998 TIME: 3:25 PM