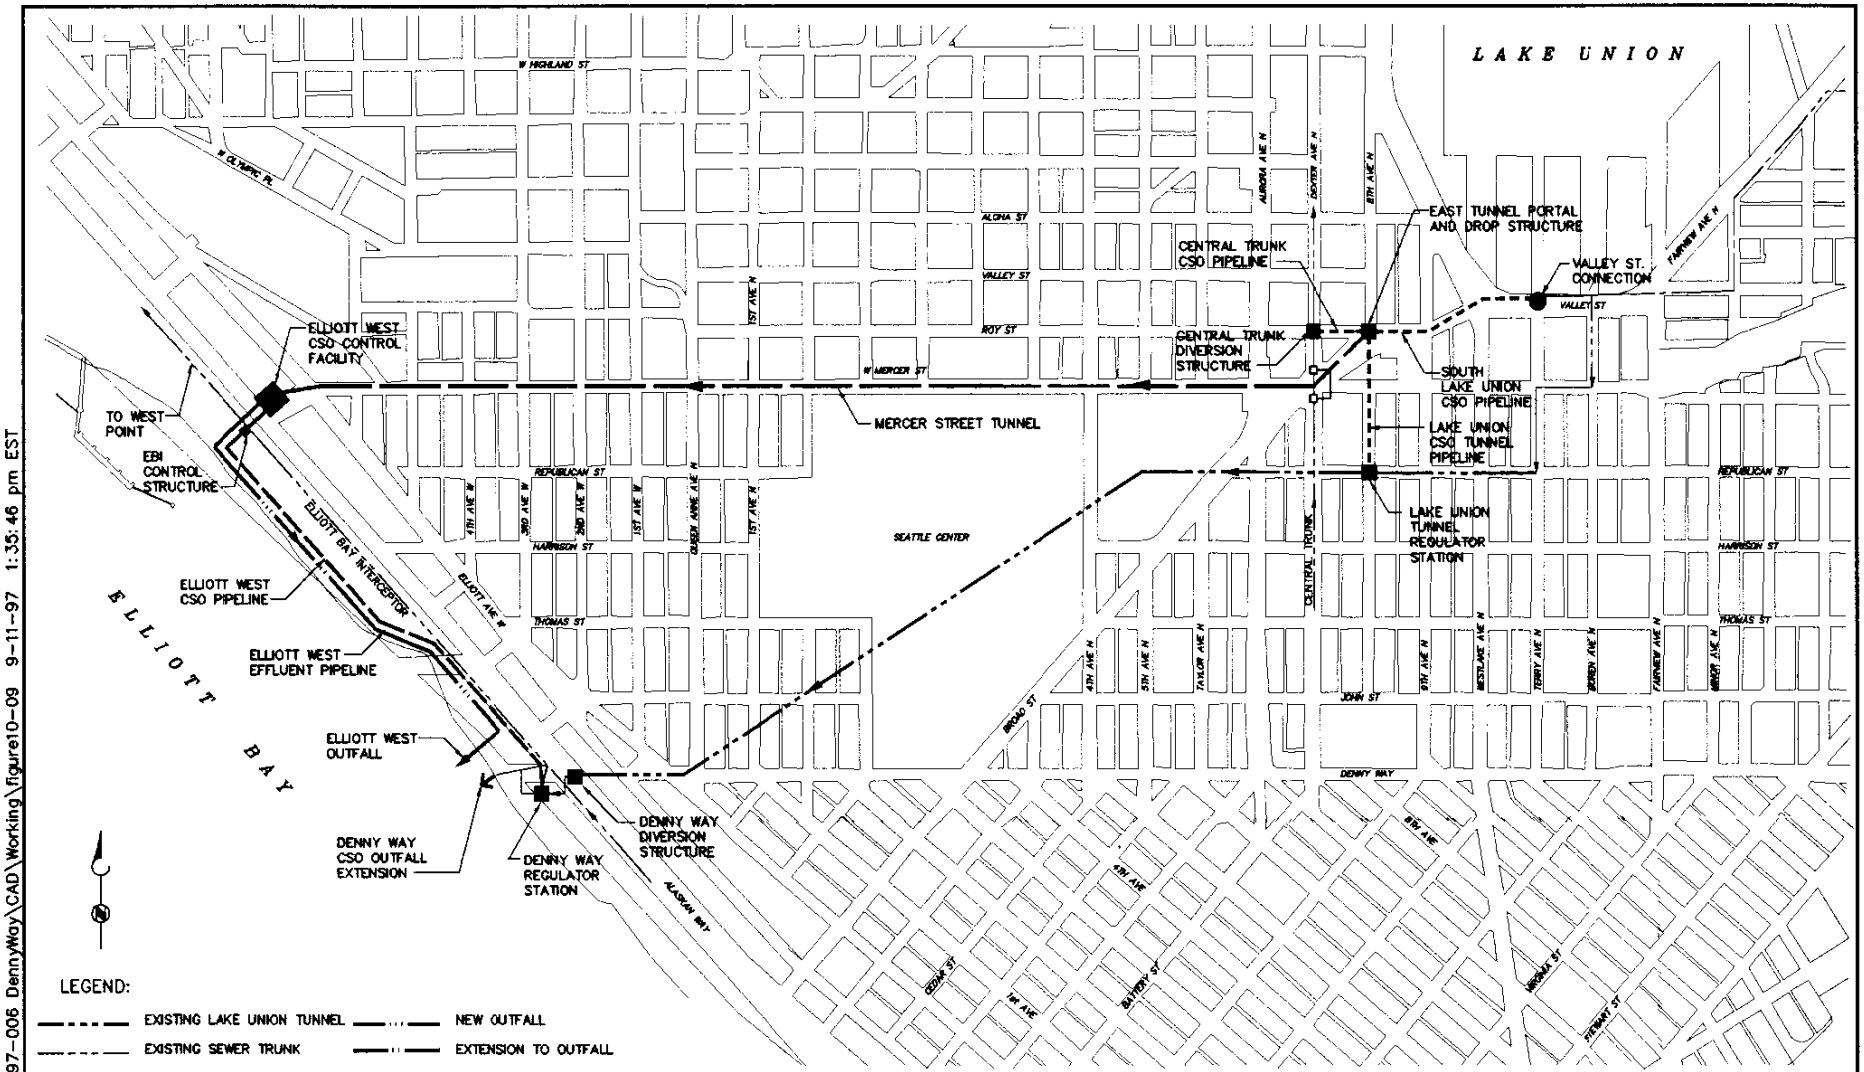

FIGURE 10-4
FLOWS IN EXCESS OF DESIGN STORM 6 FLOW SCHEMATIC

F:\97 Projects\97-006 DennyWay\CAD\Working\figure10-09 9-11-97 1:35:46 pm EST