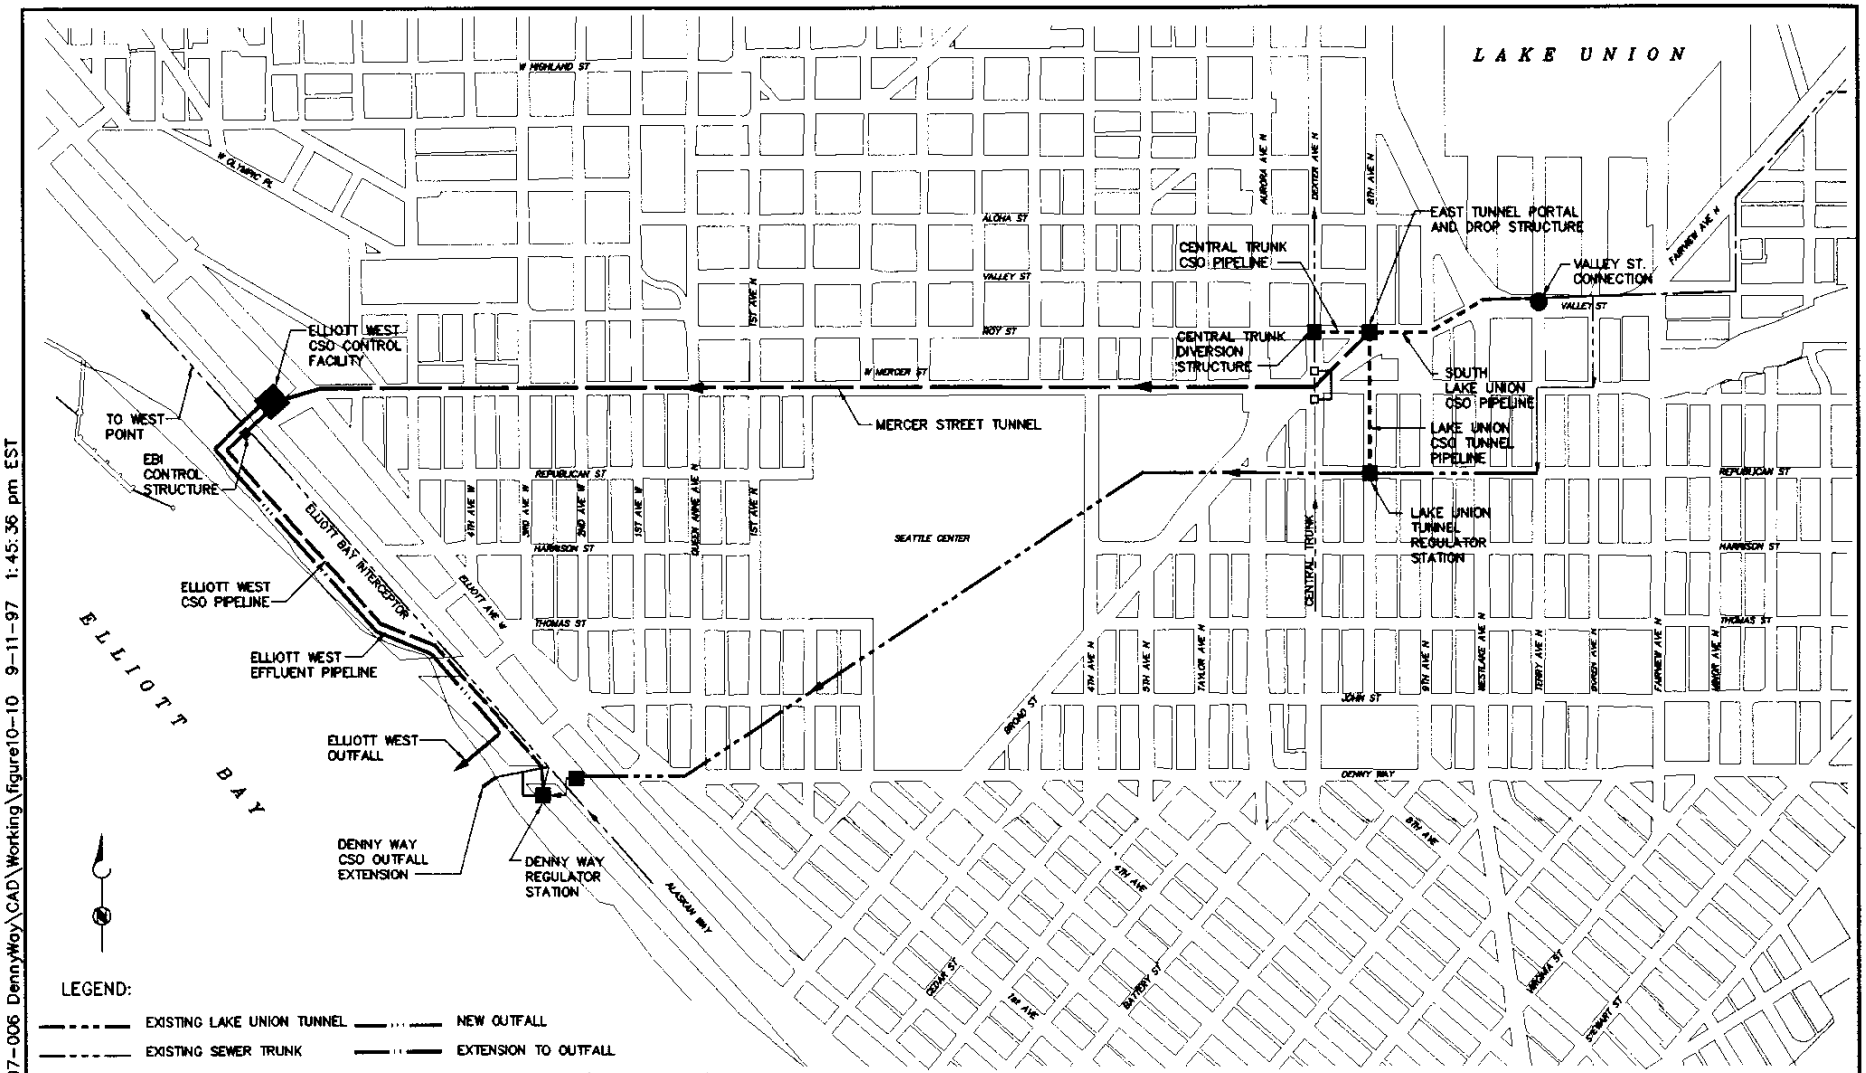

FIGURE 10-5
TUNNEL DRAWDOWN FLOW SCHEMATIC

F:\97 Projects\97-006 DennyWay\CAD\Working\figure10-10 9-11-97 1:45:36 pm EST