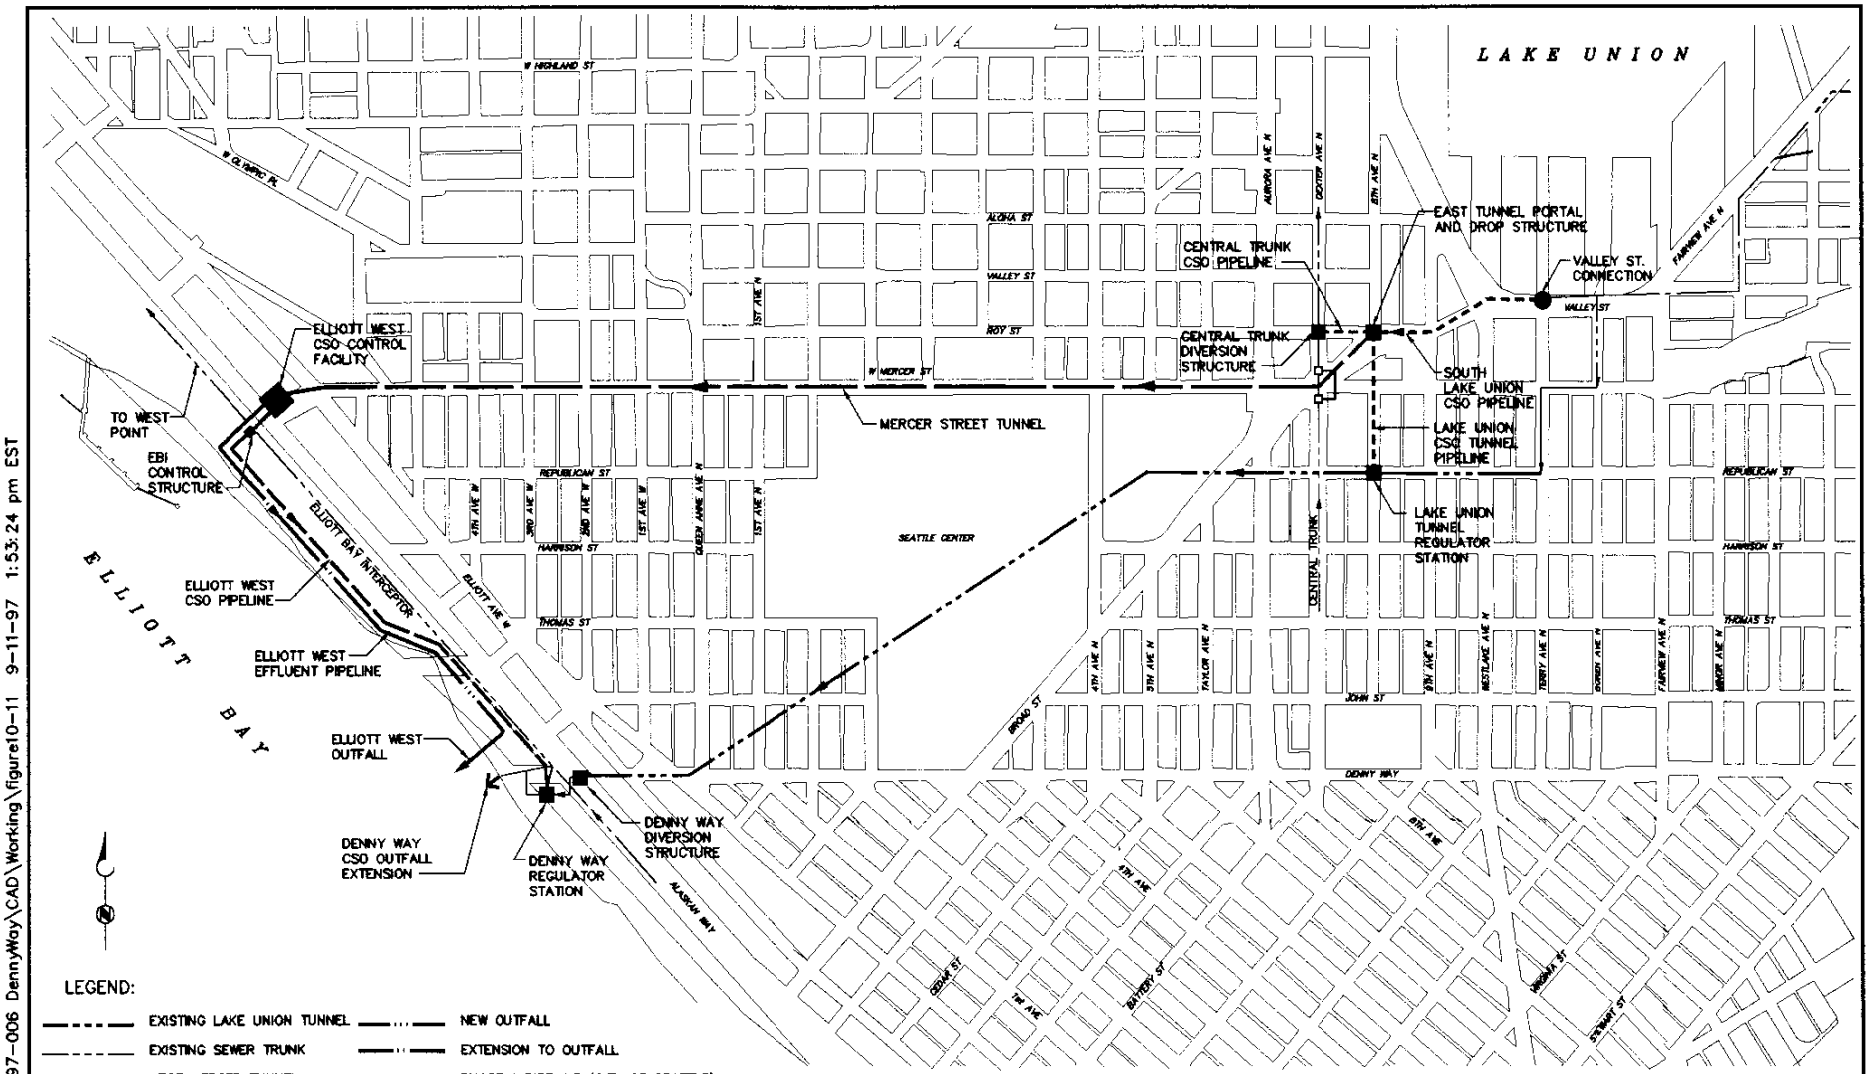

FIGURE 10-6
EMERGENCY CONDITION FLOW SCHEMATIC

F:\97 Projects\97-006 DennyWay\CAD\Working\figure10-11 9-11-97 1:53:24 pm EST