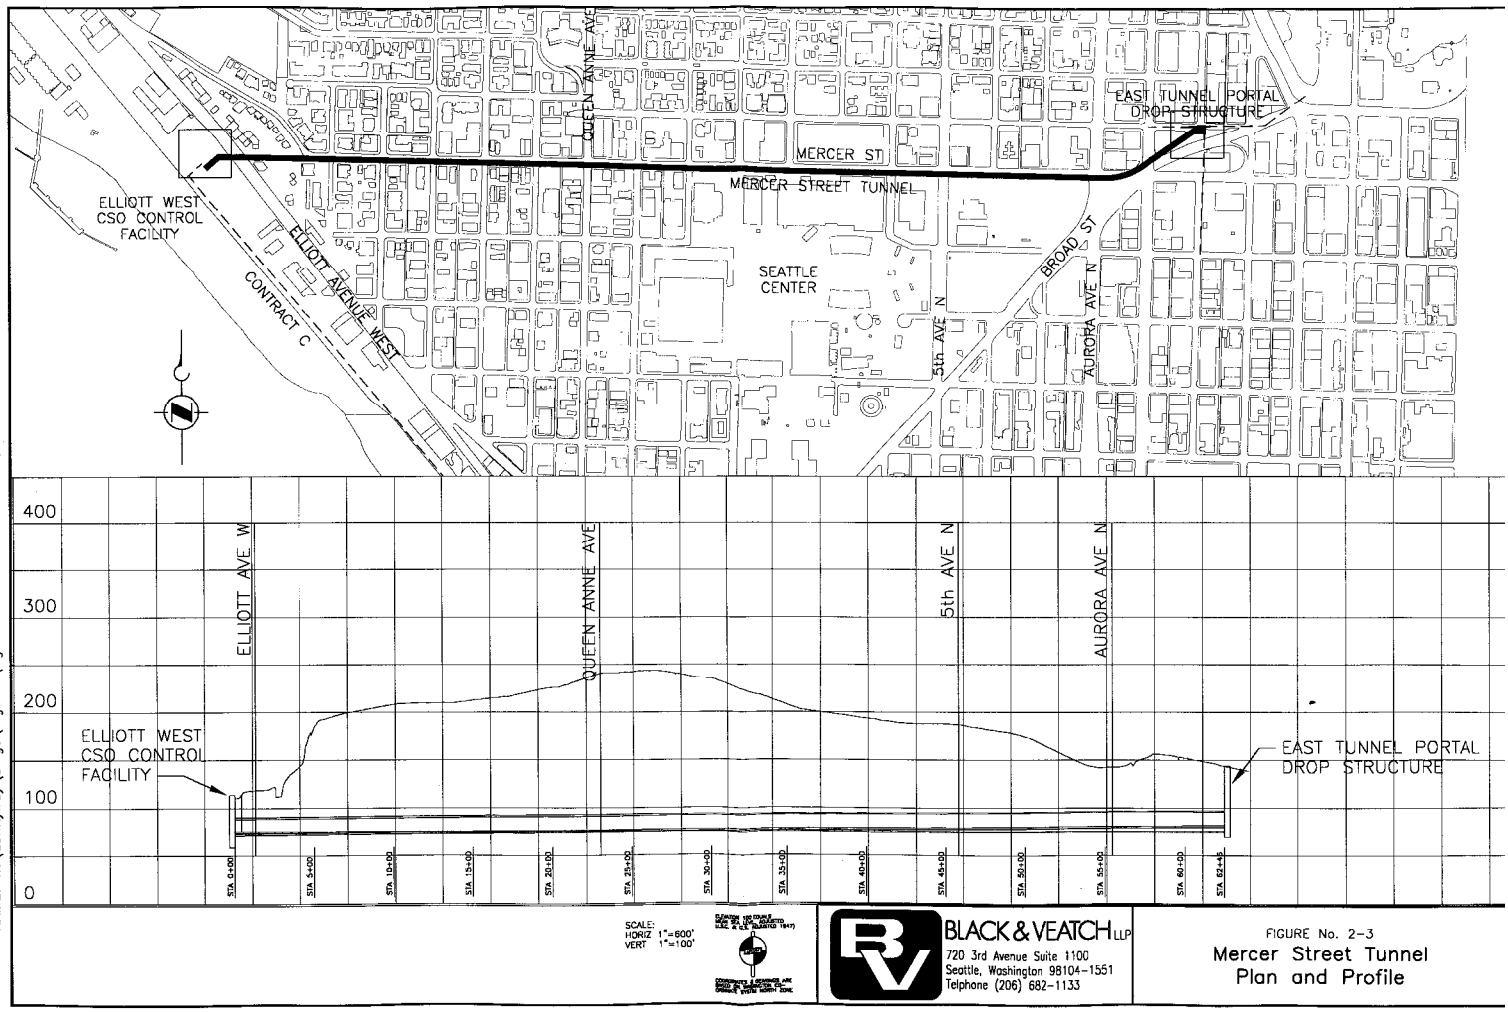

SCALE:
HORIZ 1"=600'
VERT 1"=100'

BLACK & VEATCH LLP
720 3rd Avenue Suite 1100
Seattle, Washington 98104-1551
Telphone (206) 682-1133

FIGURE No. 2-3
Mercer Street Tunnel
Plan and Profile

NAME: W:\dennyway\Dwgs\Figures\fig-tnl1.DWG DATE: APR 08, 1998 TIME: 11:11 AM