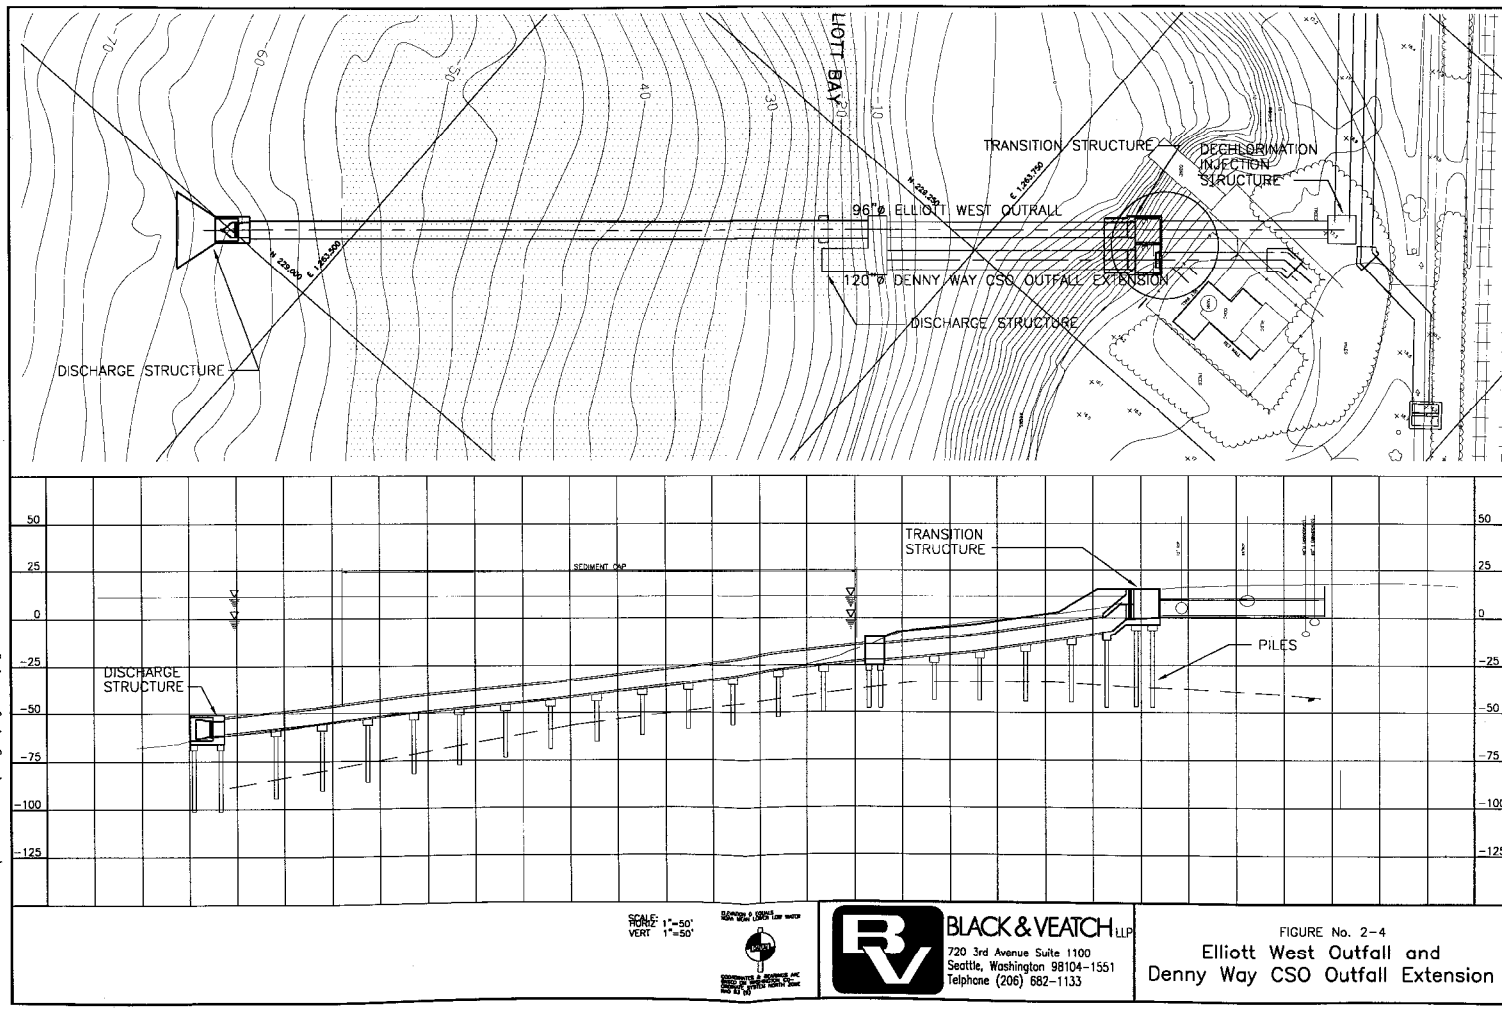

SCALE:
HORIZ: 1"=50'
VERT 1"=50'

BLACK & VEATCH LLP
720 3rd Avenue Suite 1100
Seattle, Washington 98104-1551
Telphone (206) 682-1133

FIGURE No. 2-4
Elliott West Outfall and
Denny Way CSO Outfall Extension

NAME: W:\DENNYWAY\Dwgs\Figures\fig-1of.DWG DATE: APR 08, 1998 TIME: 11:18 AM