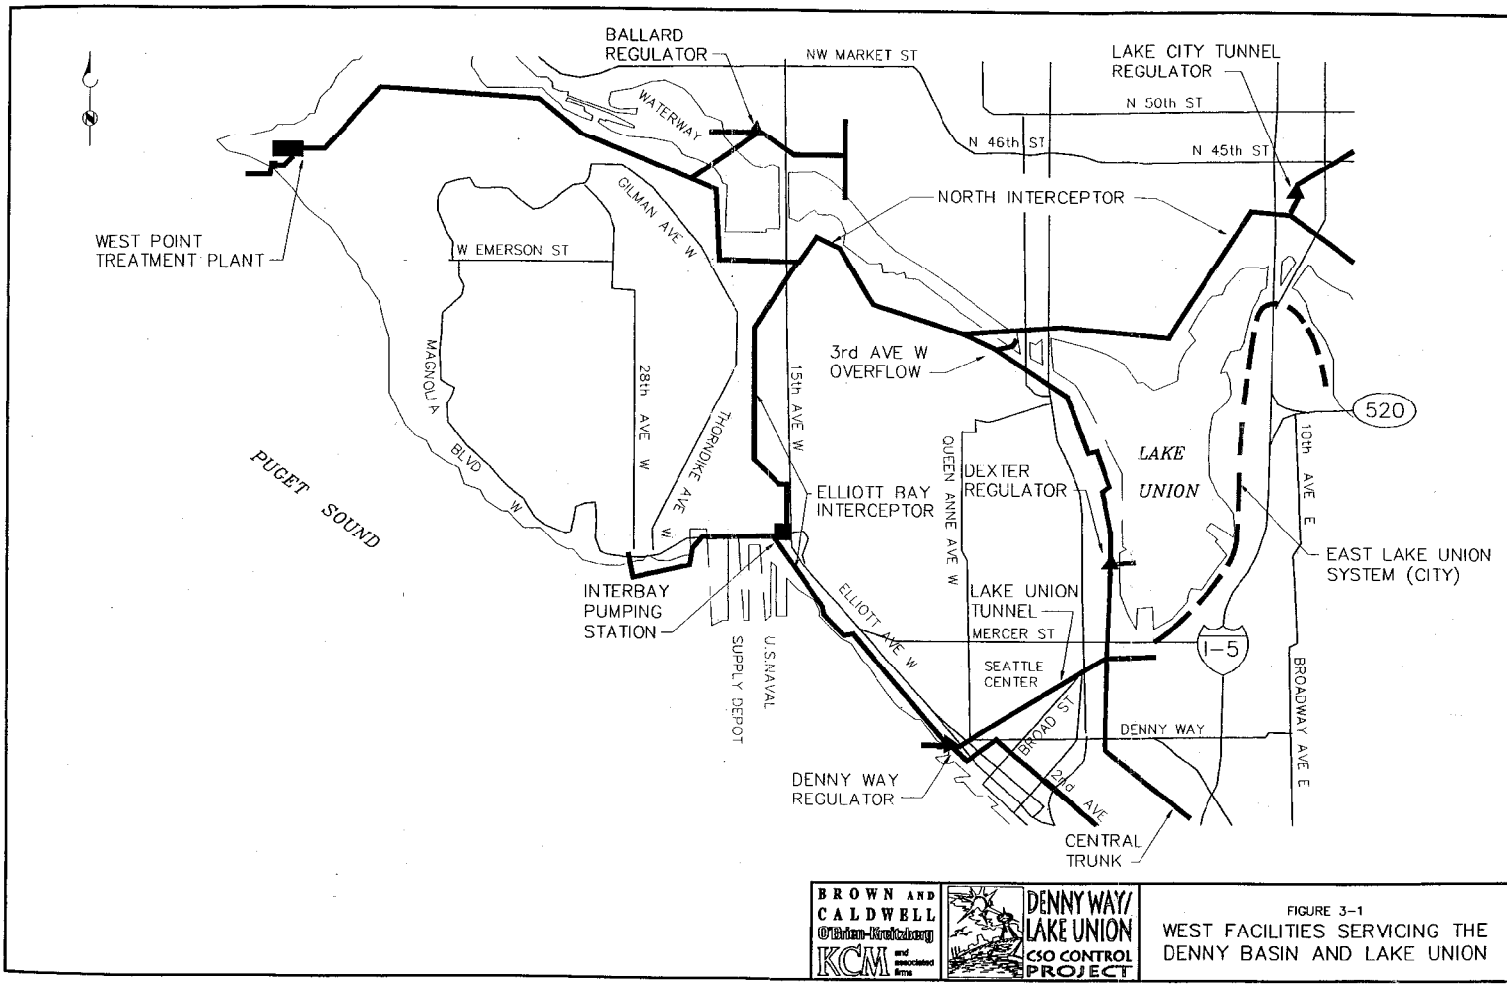

BROWN AND CALDWELL
O'Brien-Kreitzberg
KCM and associated firms

DENNY WAY/ LAKE UNION CSO CONTROL PROJECT

FIGURE 3-1
WEST FACILITIES SERVICING THE DENNY BASIN AND LAKE UNION

MAY 1997

3105F90 05-28-97 1=1000