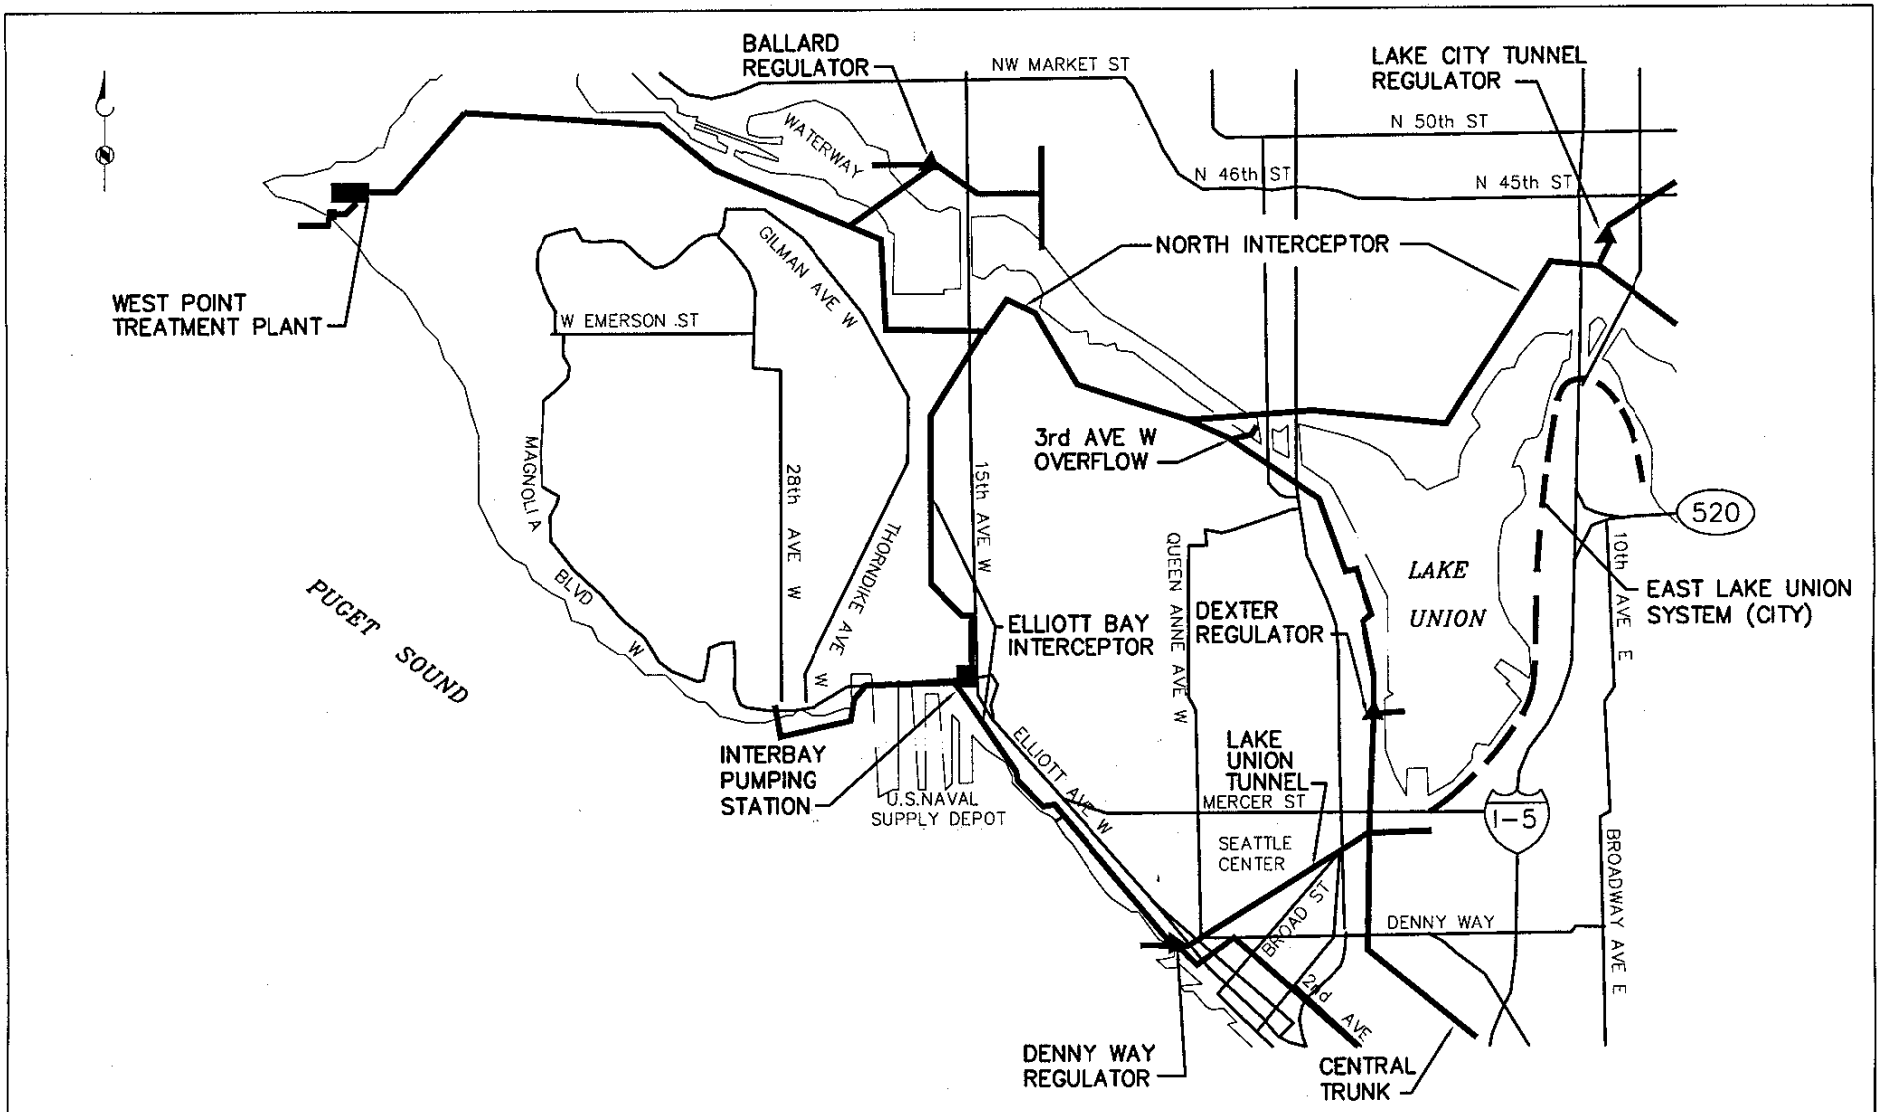

DENNY WAY/ LAKE UNION CSO CONTROL PROJECT

FIGURE ES-1
WEST FACILITIES SERVICING THE DENNY BASIN AND LAKE UNION