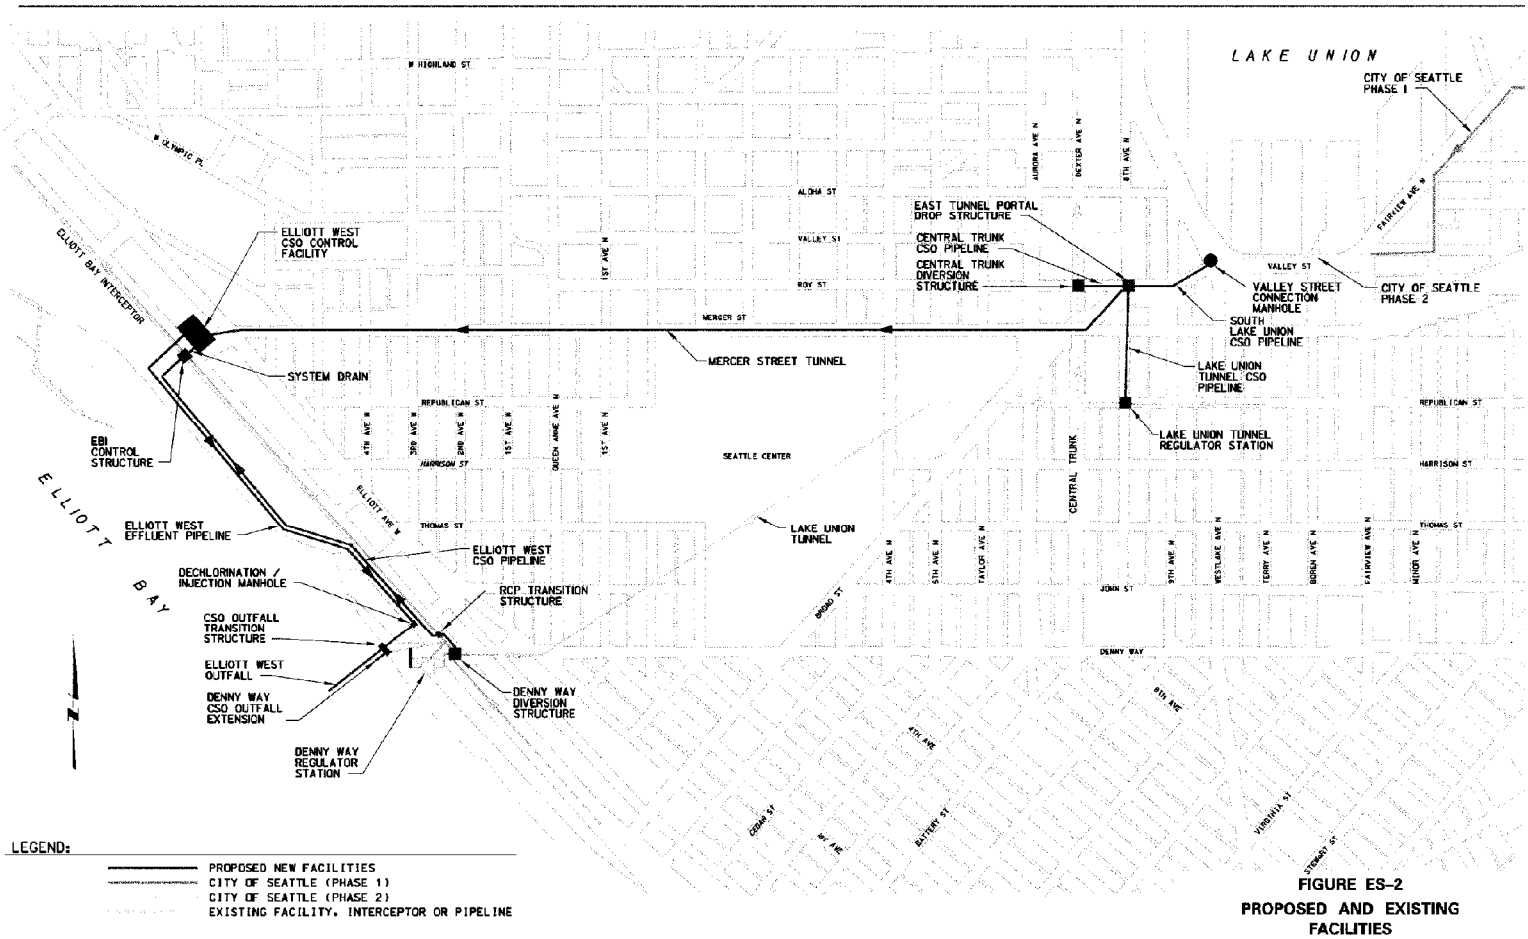

FIGURE ES-2
PROPOSED AND EXISTING FACILITIES