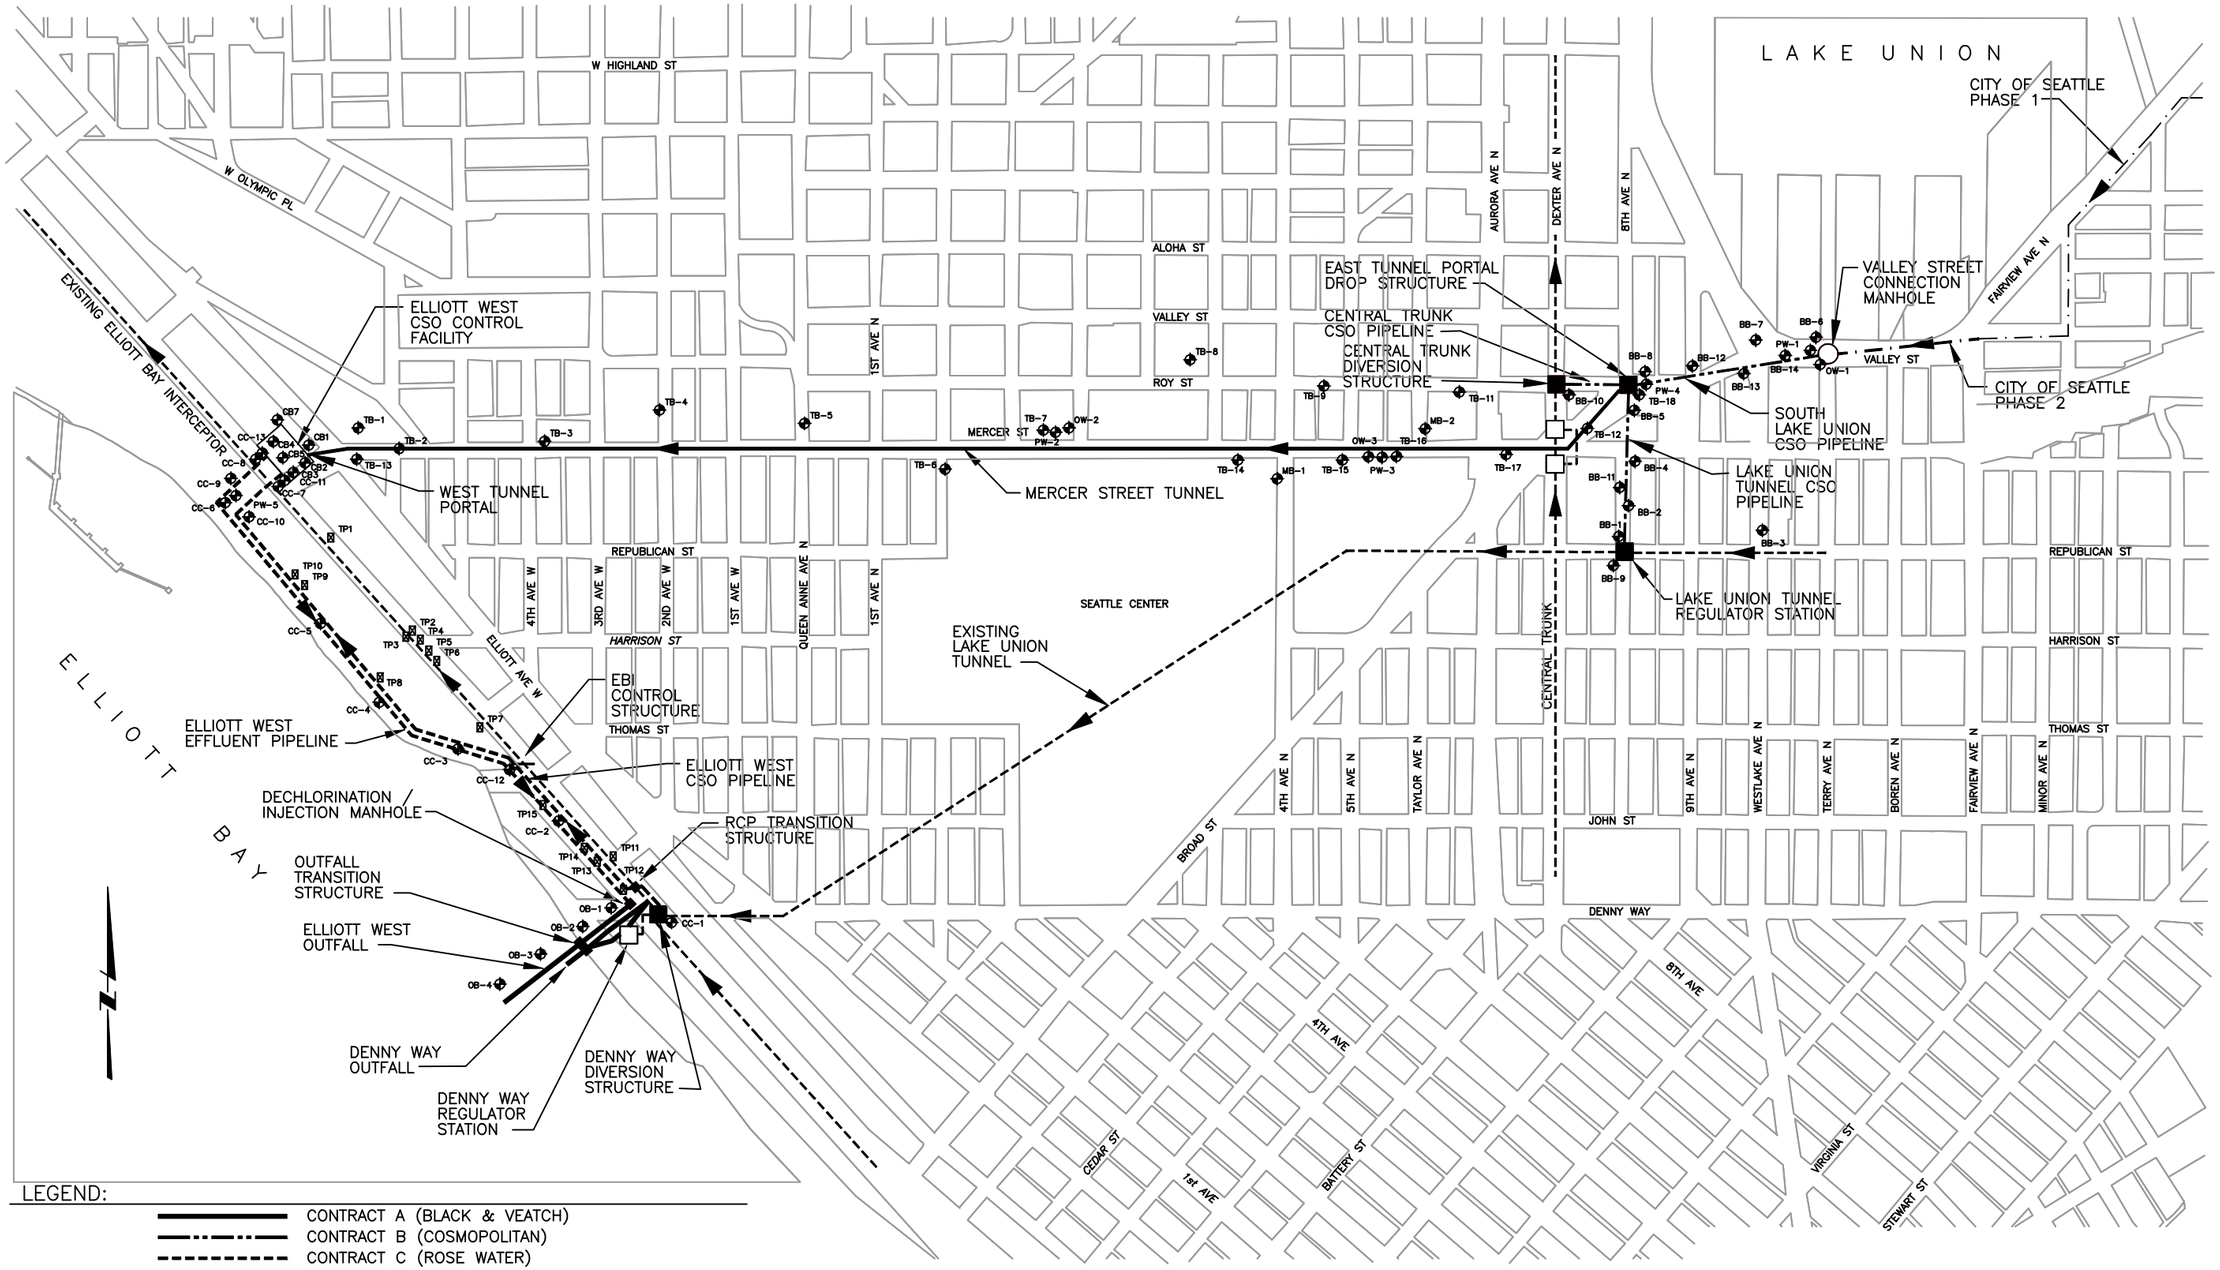

LEGEND:

- CONTRACT A (BLACK & VEATCH)
- CONTRACT B (COSMOPOLITAN)
- CONTRACT C (ROSE WATER)
- CITY OF SEATTLE (PHASE 1)
- CITY OF SEATTLE (PHASE 2)
- EXISTING FACILITY, INTERCEPTOR OR PIPELINE

ONE INCH
AT FULL SIZE, IF NOT ONE INCH SCALE ACCORDINGLY

No.	REVISION	BY	APP'D	DATE

BLACK & VEATCH LLP
720 Third Avenue, Suite 1100
Seattle, Washington 98104
Telephone (206) 682-1133

DESIGNED:
DRAWN:
RECOMMENDED:
APPROVED:
CHECKED:
SCALE: NOTED
CONTRACT NO:

King County

DEPARTMENT OF NATURAL RESOURCES
DENNY WAY / LAKE UNION CSO PROJECT
PHASE II ENVIRONMENTAL SITE ASSESSMENT

INVESTIGATION LOCATIONS

DATE:
FILE NO:
DRAWING NO: FIGURE 1
SHEET NO: OF

NAME: W:\DENNYWAY\Dwgs\esafig1.dwg DATE: SEP 22, 1998 TIME: 8:28 AM