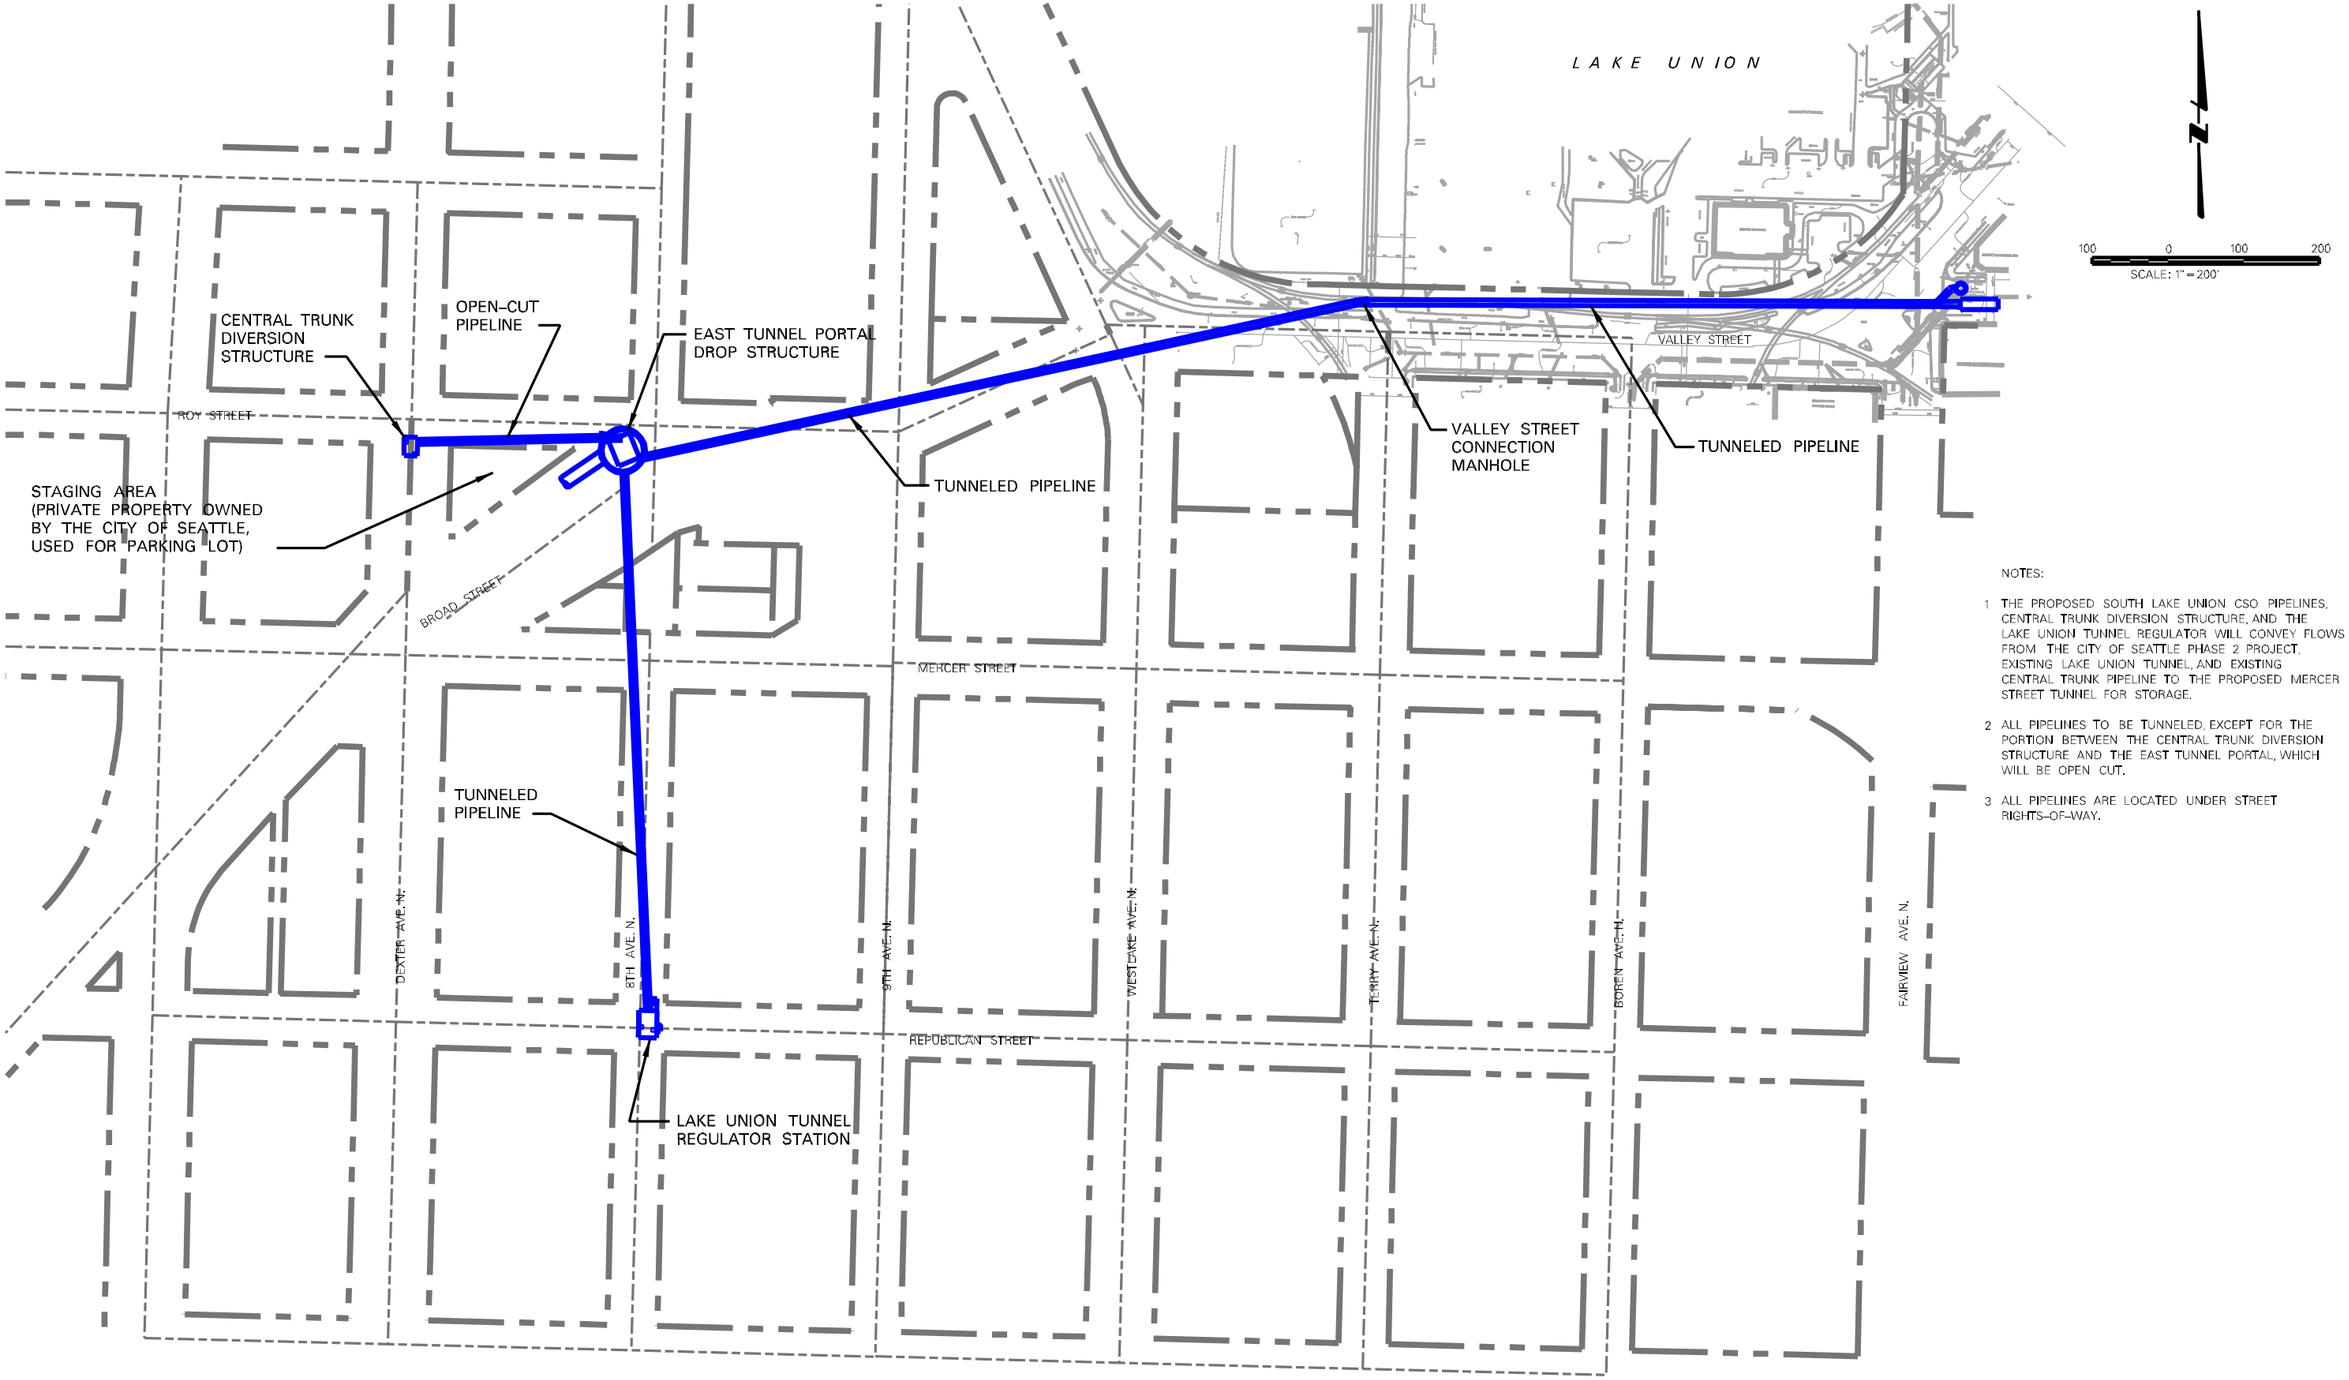

NOTES:

1 THE PROPOSED SOUTH LAKE UNION CSO PIPELINES, CENTRAL TRUNK DIVERSION STRUCTURE, AND THE LAKE UNION TUNNEL REGULATOR WILL CONVEY FLOWS FROM THE CITY OF SEATTLE PHASE 2 PROJECT, EXISTING LAKE UNION TUNNEL, AND EXISTING CENTRAL TRUNK PIPELINE TO THE PROPOSED MERCER STREET TUNNEL FOR STORAGE.

2 ALL PIPELINES TO BE TUNNELED, EXCEPT FOR THE PORTION BETWEEN THE CENTRAL TRUNK DIVERSION STRUCTURE AND THE EAST TUNNEL PORTAL, WHICH WILL BE OPEN CUT.

3 ALL PIPELINES ARE LOCATED UNDER STREET RIGHTS-OF-WAY.

SOUTH LAKE UNION PIPELINES

MONTGOMERY WATSON