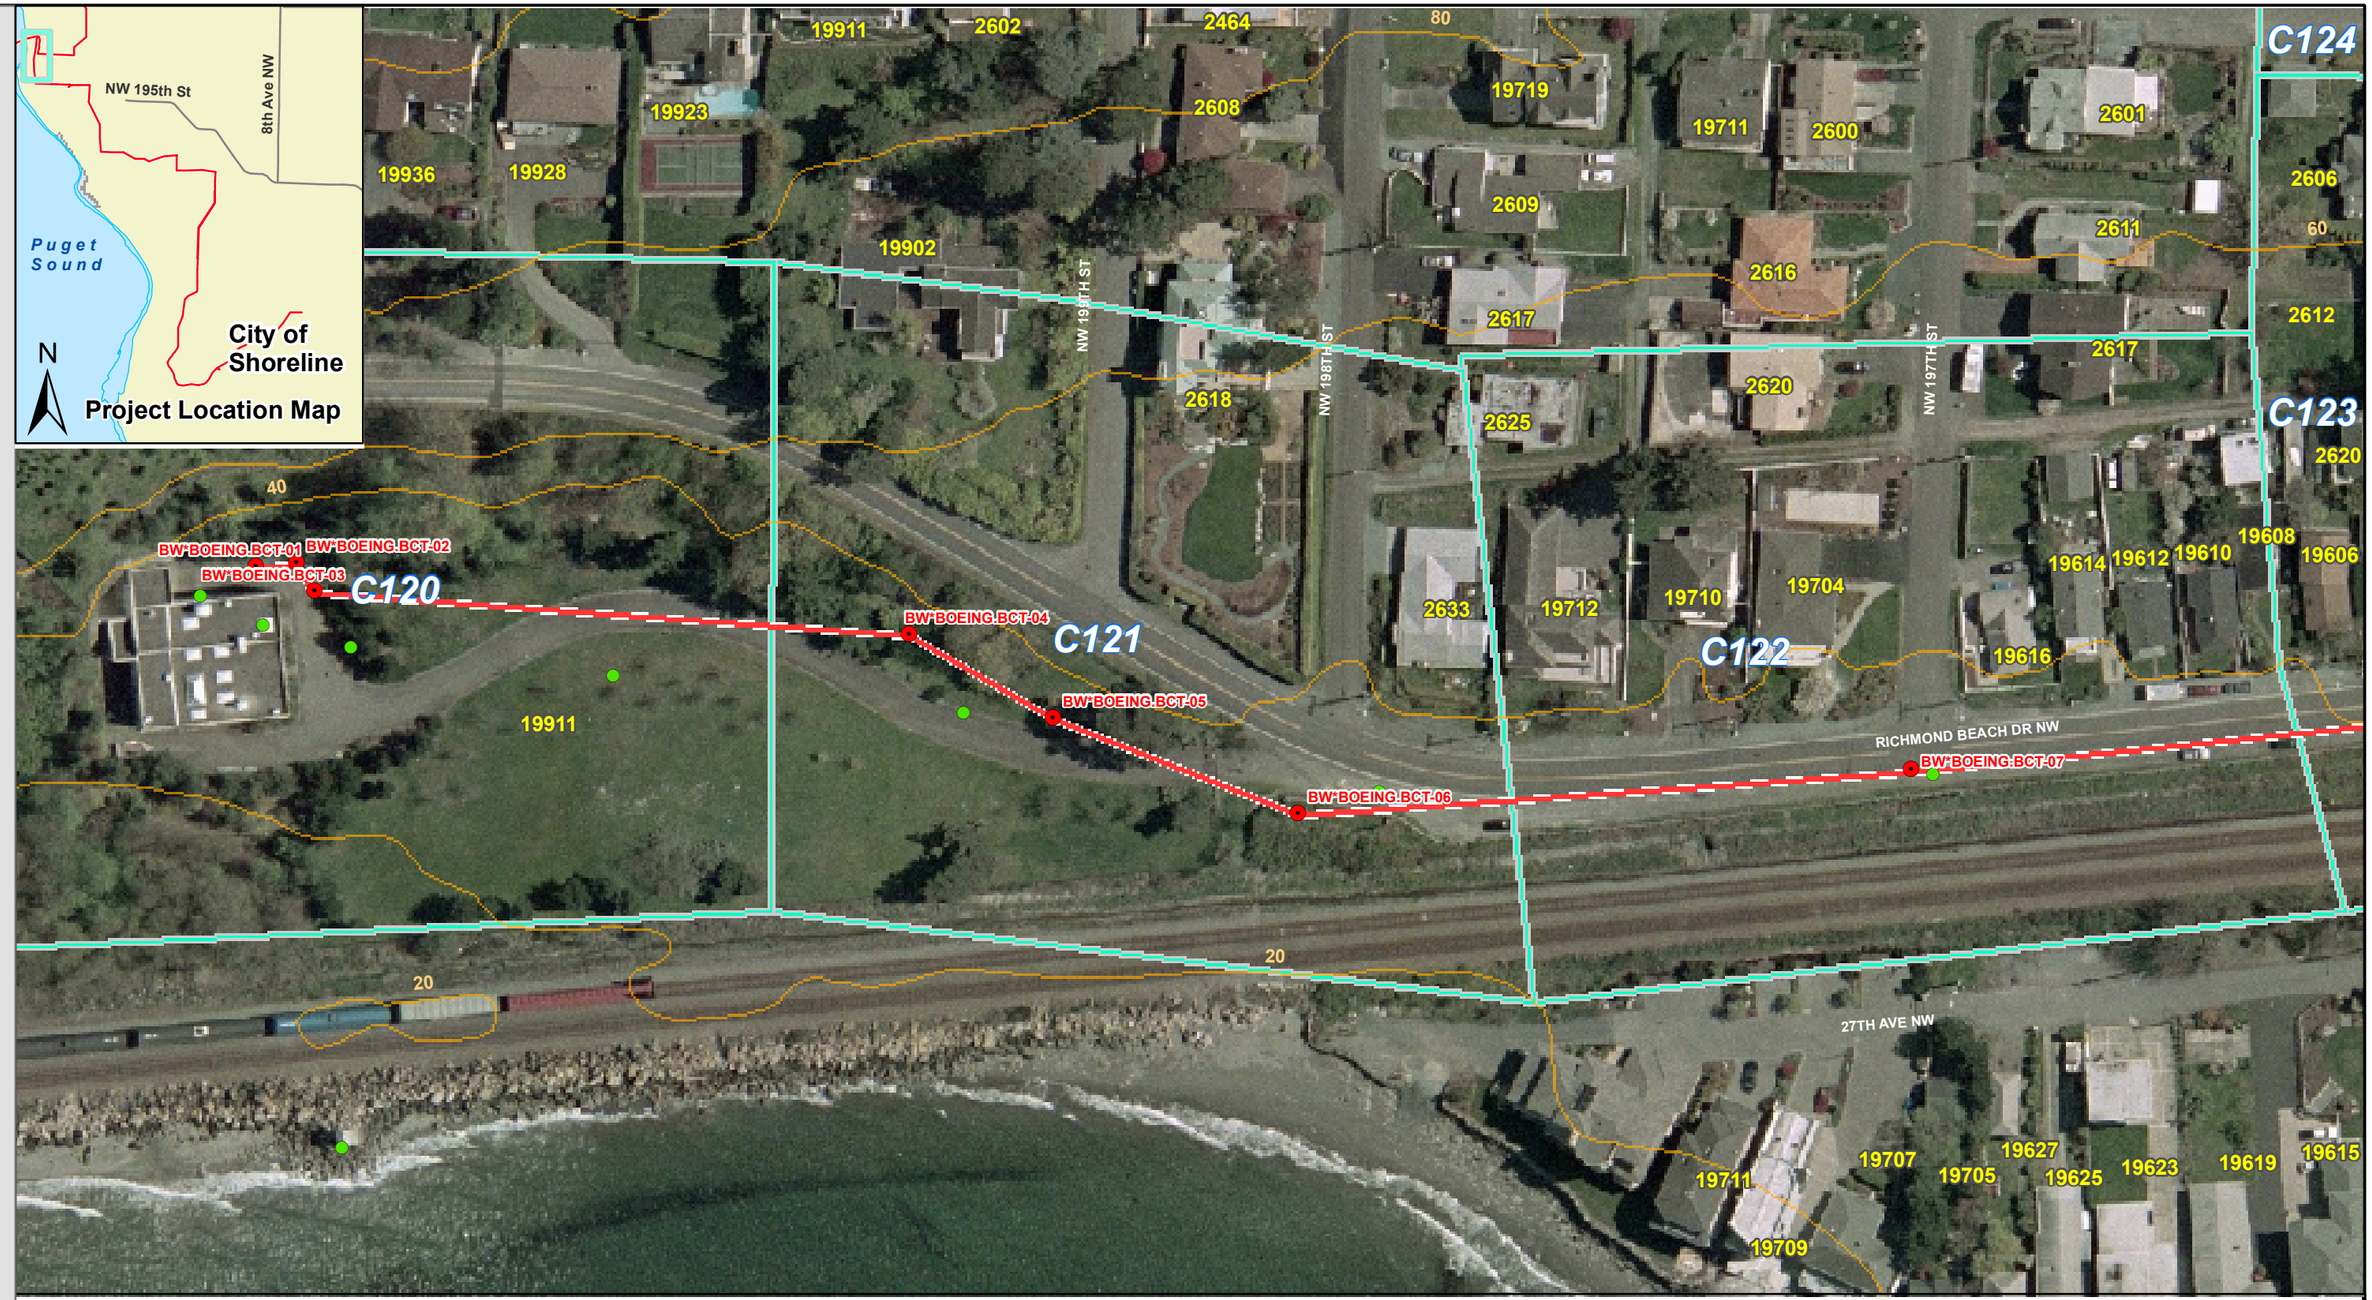

King County
Department of
Natural Resources and Parks
Wastewater Treatment Division

- PARK
- Engineering Drawing Bndry
- Existing Sewer Manhole
- 20 Ft Contour Line
- XXXX = House Number
- Proposed New Watermain
- New Sewer Manhole
- New Boeing Ck Trunk Sewer
- Micro Tunnel
- Multiple Pipes

The information included on this map has been compiled from a variety of sources and is subject to change without notice. King County makes no representations or warranties, express or implied, as to accuracy, completeness, timeliness, or rights to the use of such information. King County shall not be liable for any general, special, indirect, incidental, or consequential damages including, but not limited to, lost revenues or lost profits resulting from the use or misuse of the information contained on this map. Any sale of this map or information on this map is prohibited except by written permission of King County.

File Name: Q:\wtd\projects\Hidden_Lake\projects\Atlas_trunk_sewer_Rotate90.mxd - pk

Data Source: King County

April, 2006

N

0 40 80 Feet

DRAFT

Hidden Lake Pump Station and Sewer Improvement Project

Drawing No. C121