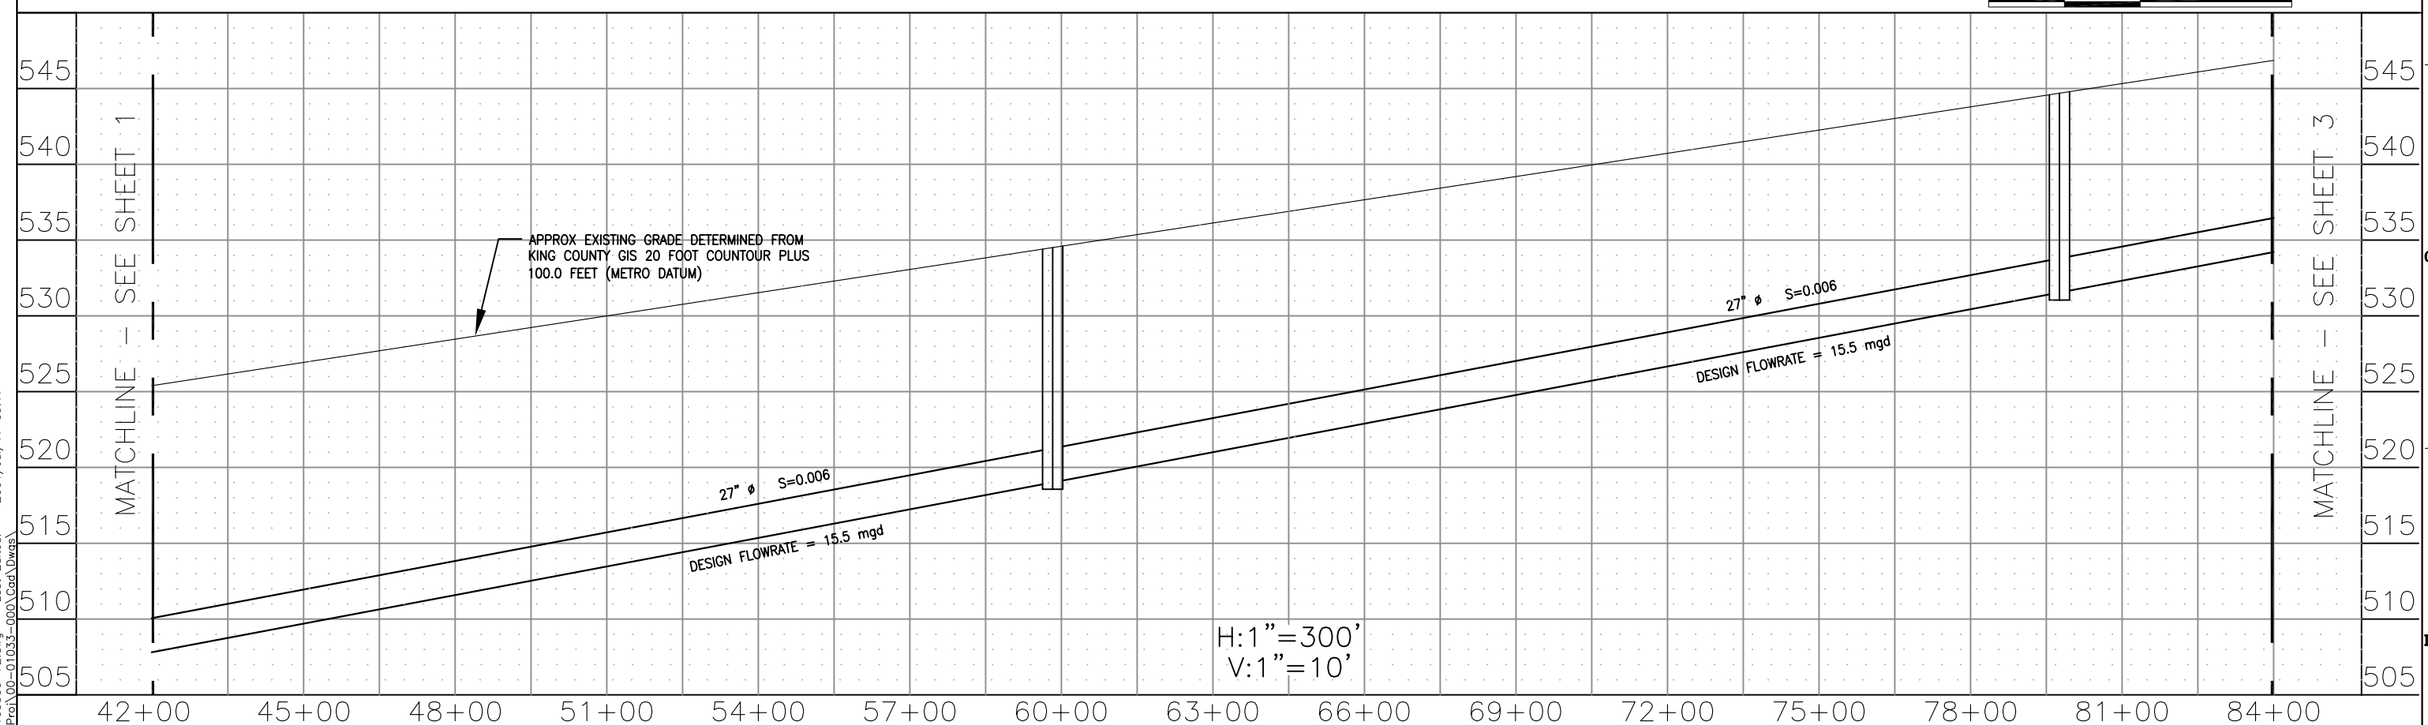

HEC Dwg.File: 0103300-72.dwg Last Edited: 2001/Jul/17 09:17
HEC Location: O:\Proj\00-01033-000\Cad\Dwgs\

HERRERA ENVIRONMENTAL CONSULTANTS

DSGN	ABB
DR	LAC
CHK	
APVD	

NO.	DATE	REVISION	BY	APVD

REUSE OF DOCUMENTS
THIS DOCUMENT, AND THE IDEAS AND DESIGNS INCORPORATED HEREIN, AS AN INSTRUMENT OF PROFESSIONAL SERVICE, IS THE PROPERTY OF HERRERA ENVIRONMENTAL AND IS NOT TO BE USED, IN WHOLE OR IN PART, FOR ANY OTHER PROJECT WITHOUT THE WRITTEN AUTHORIZATION OF HERRERA ENVIRONMENTAL.

VERIFY SCALE
BAR IS ONE-HALF INCH ON ORIGINAL DRAWING.
0 0.5"
IF NOT ONE-HALF INCH ON THIS SHEET, ADJUST SCALES ACCORDINGLY.

PUMP STATION F
CONVEYANCE FROM PUMP STATION F TO POINT E
STA 42+00 TO 84+00

AS NOTED
SHEET 2
DATE
DWG NO. 0103300-72
PROJ NO. 00-01033-000