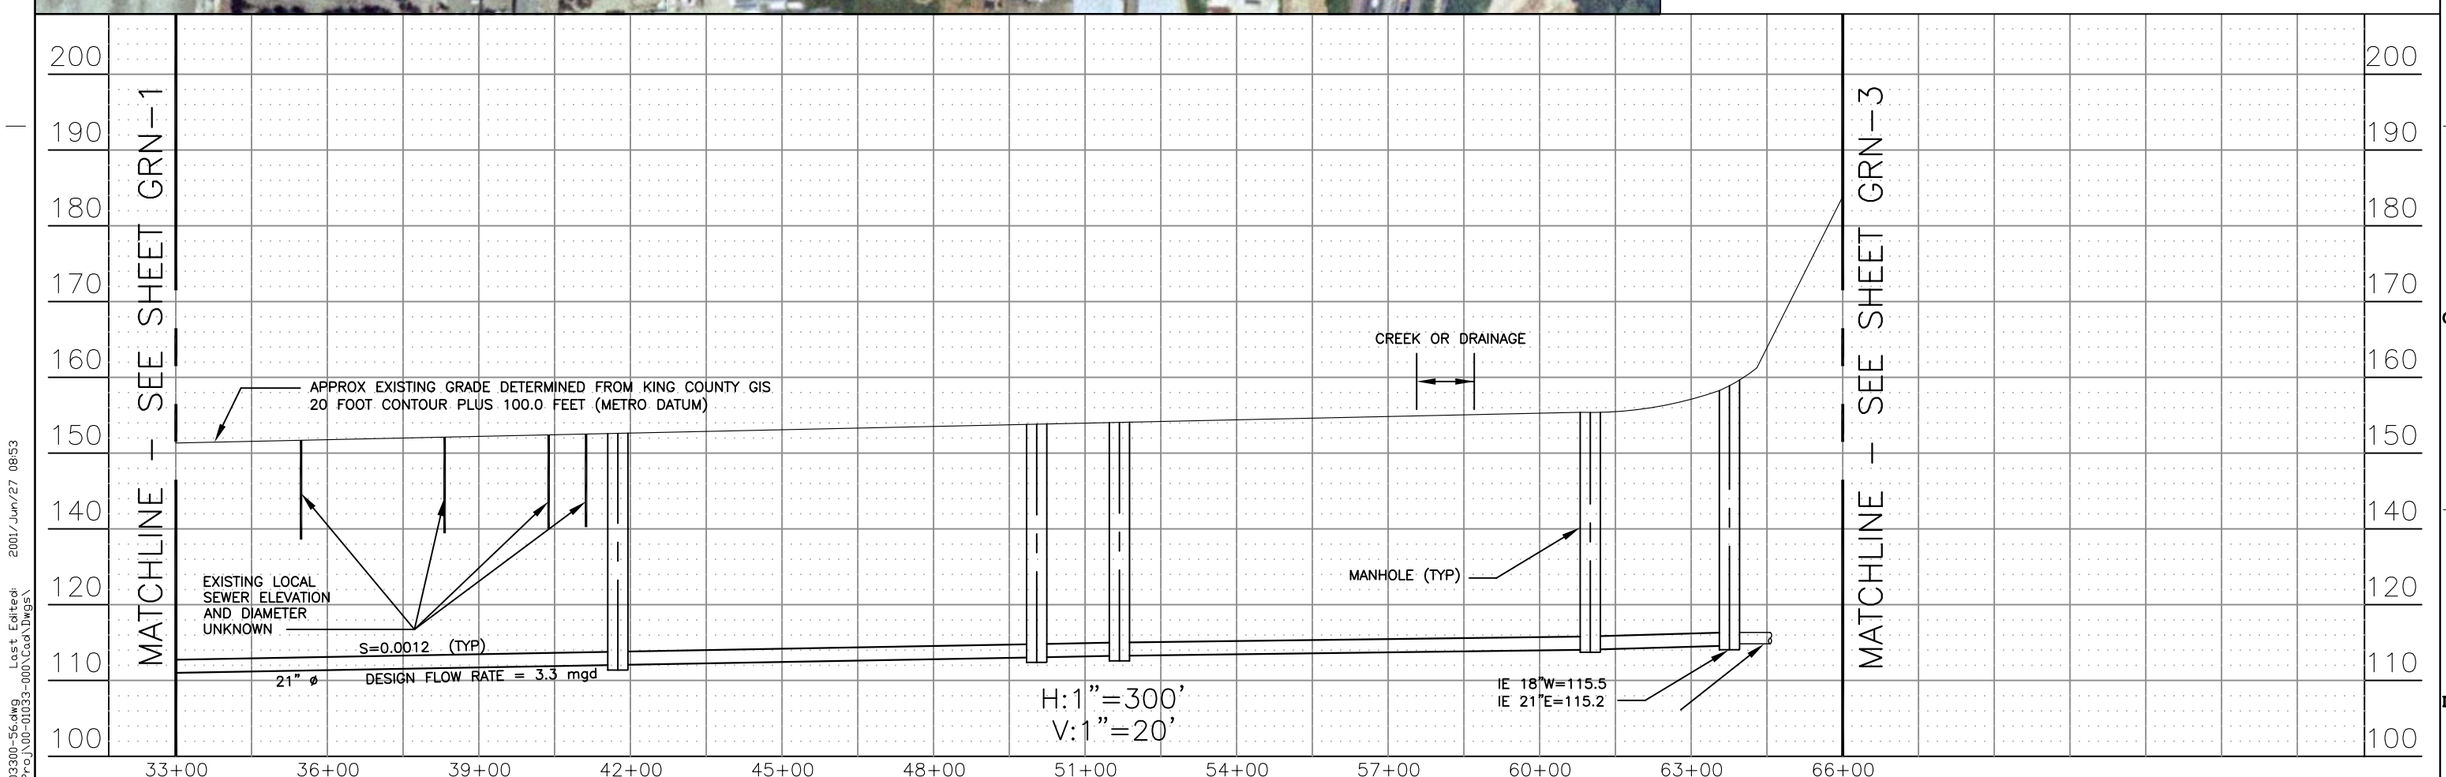

HERRERA ENVIRONMENTAL CONSULTANTS

DSGN	MVO
DR	LAC
CHK	ABB
APVD	MVO

NO.	DATE	REVISION	BY	APVD

REUSE OF DOCUMENTS

THIS DOCUMENT, AND THE IDEAS AND DESIGNS INCORPORATED HEREIN, AS AN INSTRUMENT OF PROFESSIONAL SERVICE, IS THE PROPERTY OF HERRERA ENVIRONMENTAL AND IS NOT TO BE USED, IN WHOLE OR IN PART, FOR ANY OTHER PROJECT WITHOUT THE WRITTEN AUTHORIZATION OF HERRERA ENVIRONMENTAL.

VERIFY SCALE
BAR IS ONE-HALF INCH ON ORIGINAL DRAWING.
0 0.5"
IF NOT ONE-HALF INCH ON THIS SHEET, ADJUST SCALES ACCORDINGLY.

GARRISON CREEK RELIEF TRUNK
WORKING ALTERNATIVE, NORTH ALIGNMENT
STA 33+00 TO STA 66+00

SCALE	AS NOTED
SHEET	GRN-2
DATE	
DWG NO.	0103300-56
PROJ NO.	01033.00

HEC DwgFile: 0103300-56.dwg Last Edited: 2001/Jun/27 08:53
HEC Location: D:\Proj\00-01033-000\Cad\Dwgs\