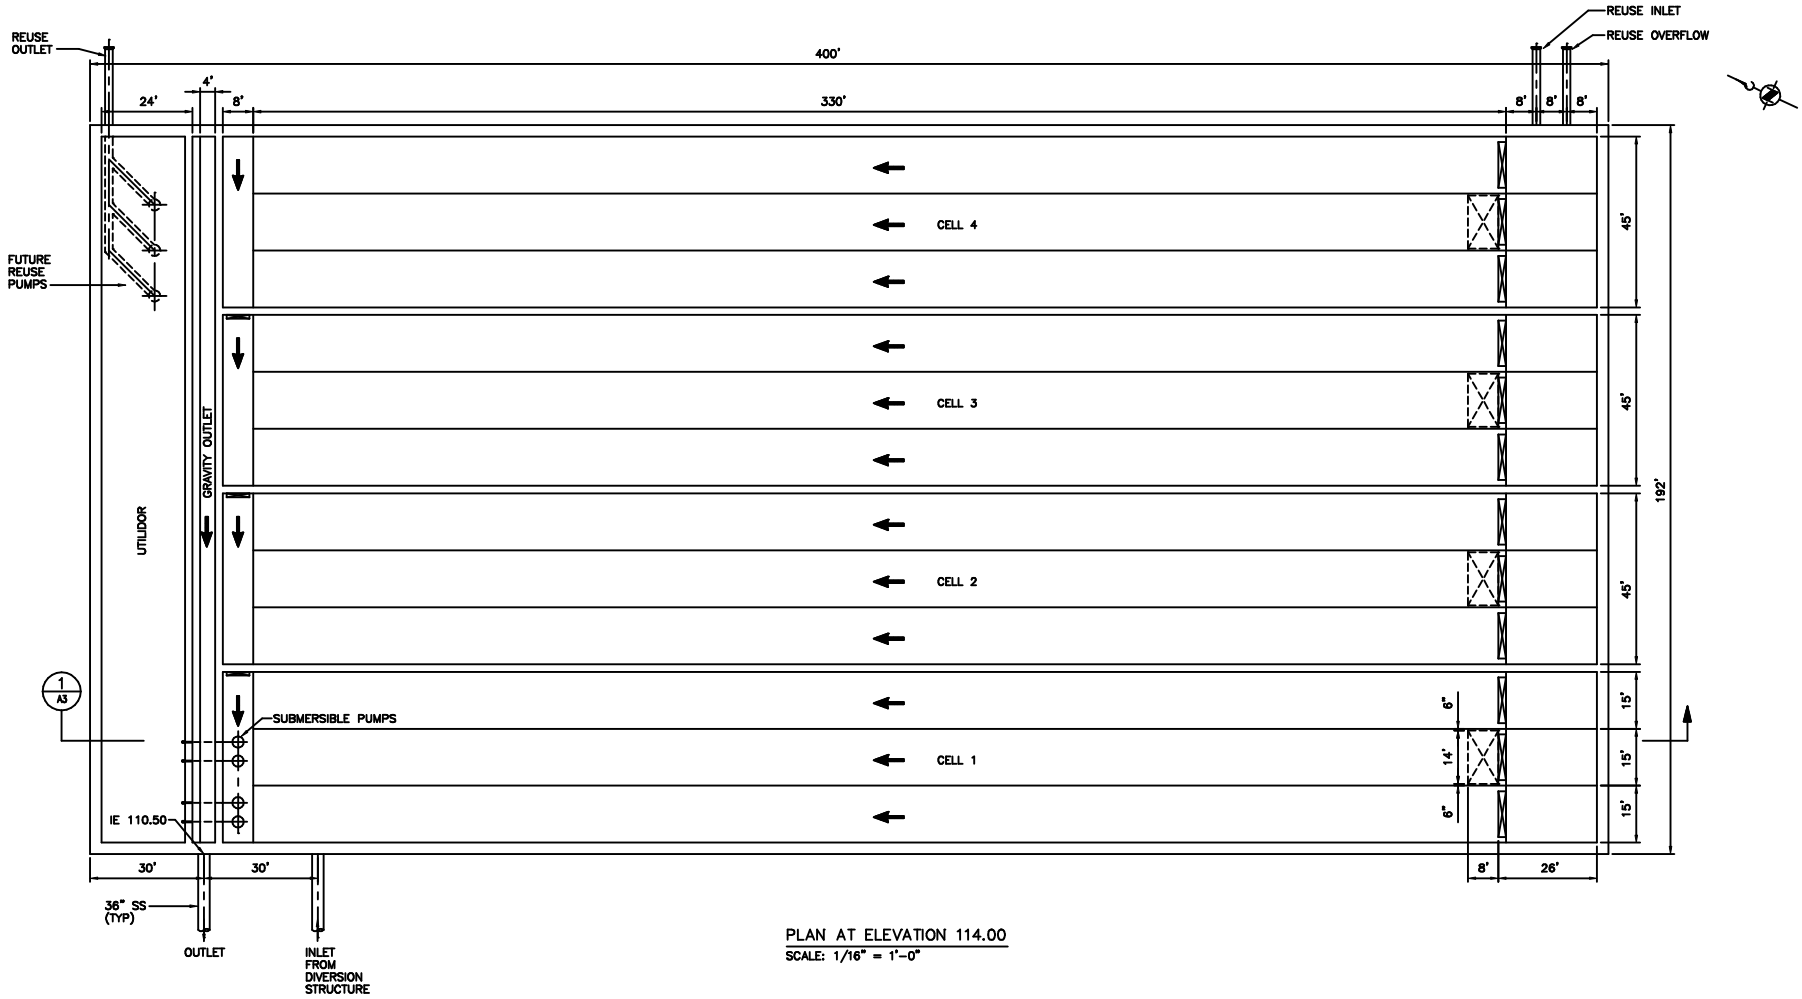

PLAN AT ELEVATION 114.00

SCALE: 1/16" = 1'-0"

No.	REVISION	BY	APP'D	DATE

HDR Engineering, Inc.
And Associated Firms

DESIGNED: SAP
DRAWN: SDG
RECOMMENDED:
APPROVED:
CHECKED:
SCALE: 1/16"=1'-0"
CONTRACT NO: C_____

King County

DEPARTMENT OF NATURAL RESOURCES
NORTH CREEK DIVERSION PROJECT
NORTH CREEK STORAGE FACILITY

PLAN – ALTERNATIVE A

DATE: NOV. 1999
FILE NO:
DRAWING NO: A2
SHEET NO: OF

ONE INCH
AT FULL SIZE, IF NOT ONE INCH SCALE ACCORDINGLY

FILE: 194604A2.dwg PLOT SCALE: 1=192 DATE: 12/01/99 TIME: 08:35am PATH: C:\WINDW\WINTER\00019.461\DRAWINGS\NORTH_CREEK\XREF(S): NONE