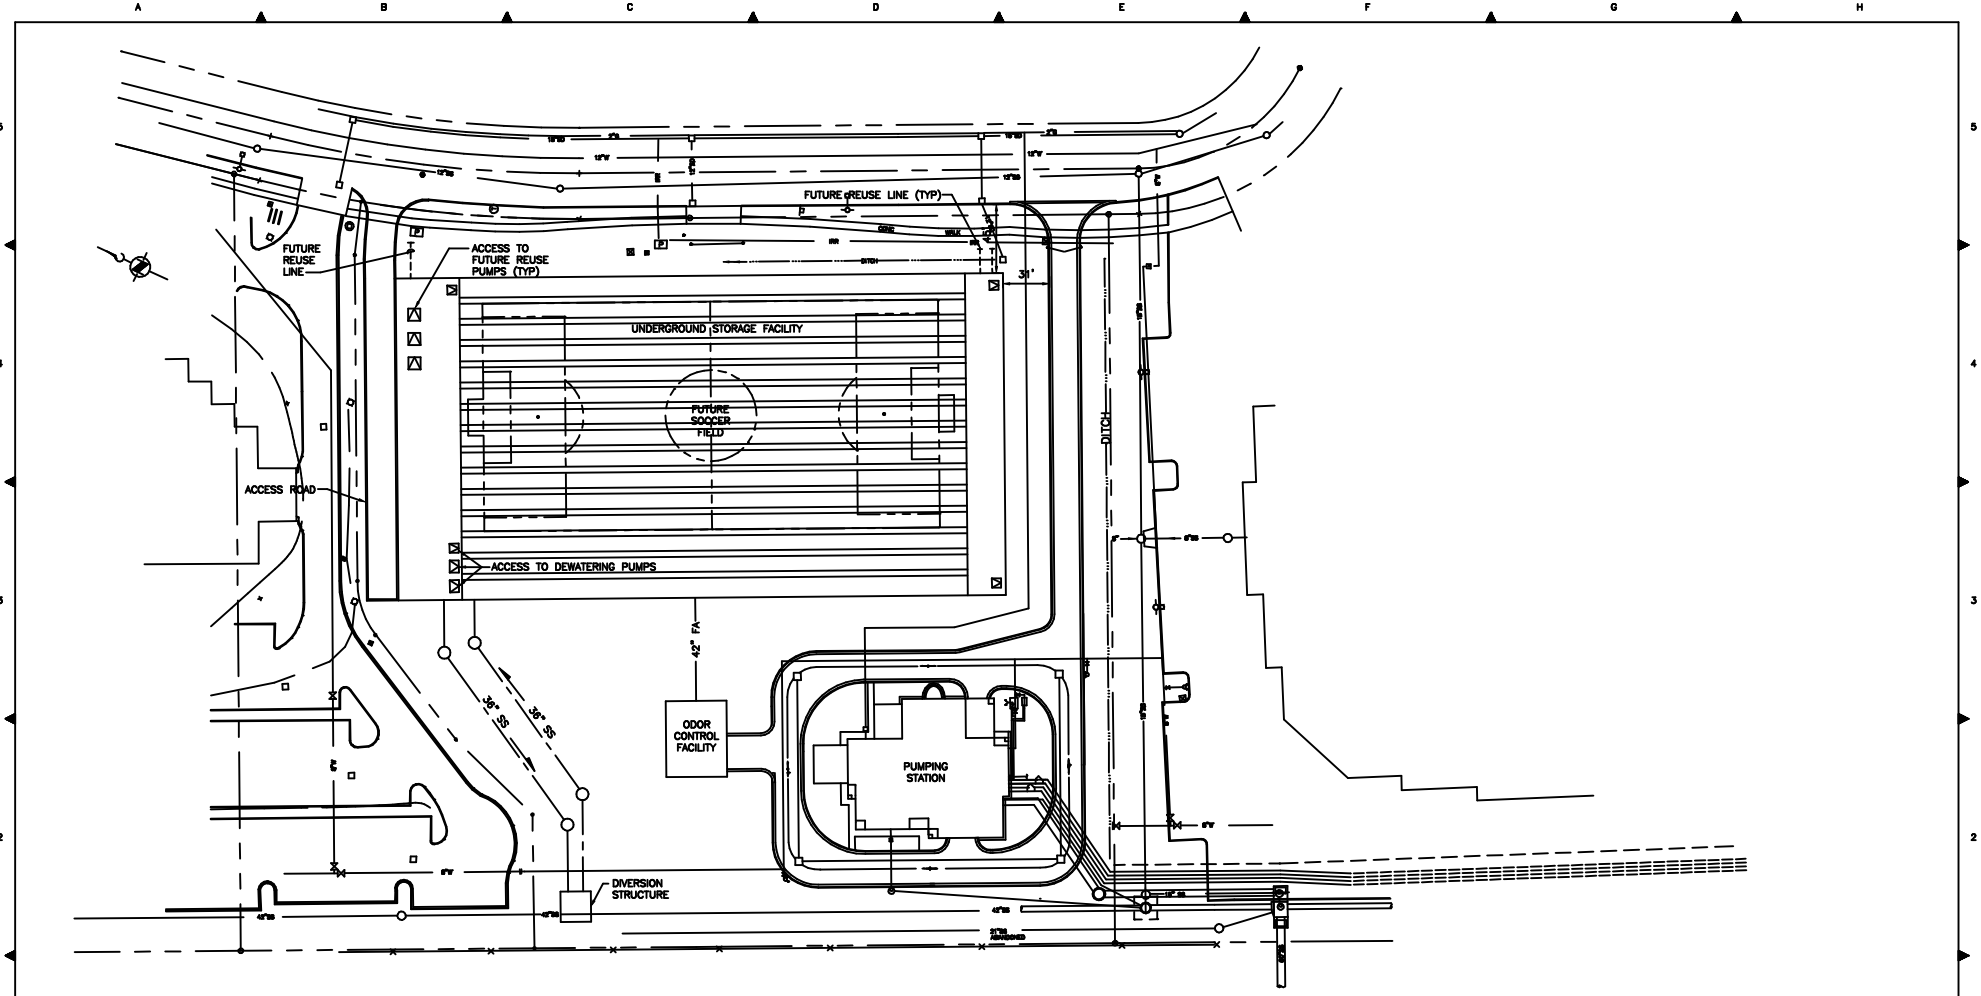

No.	REVISION	BY	APP'D	DATE

HDR Engineering, Inc.
And Associated Firms

DESIGNED: SALP
DRAWN: SDG
RECOMMENDED:
APPROVED:
CHECKED:
SCALE: 1"=40'
CONTRACT NO: C_____

King County

DEPARTMENT OF NATURAL RESOURCES
NORTH CREEK DIVERSION PROJECT
NORTH CREEK STORAGE FACILITY

ALTERNATIVE B
SITE PLAN

DATE: NOV. 1999
FILE NO:
DRAWING NO: B1
SHEET NO: OF

ONE INCH
AT FULL SIZE, IF NOT ONE INCH SCALE ACCORDINGLY

FILE: 1946091.dwg PLOT SCALE: 1=40 DATE: 12/01/99 TIME: 08:54am PATH: C:\WINDM\WATER\00019.460\DRAWINGS\NORTH_CREEK\XREF(S): NONE