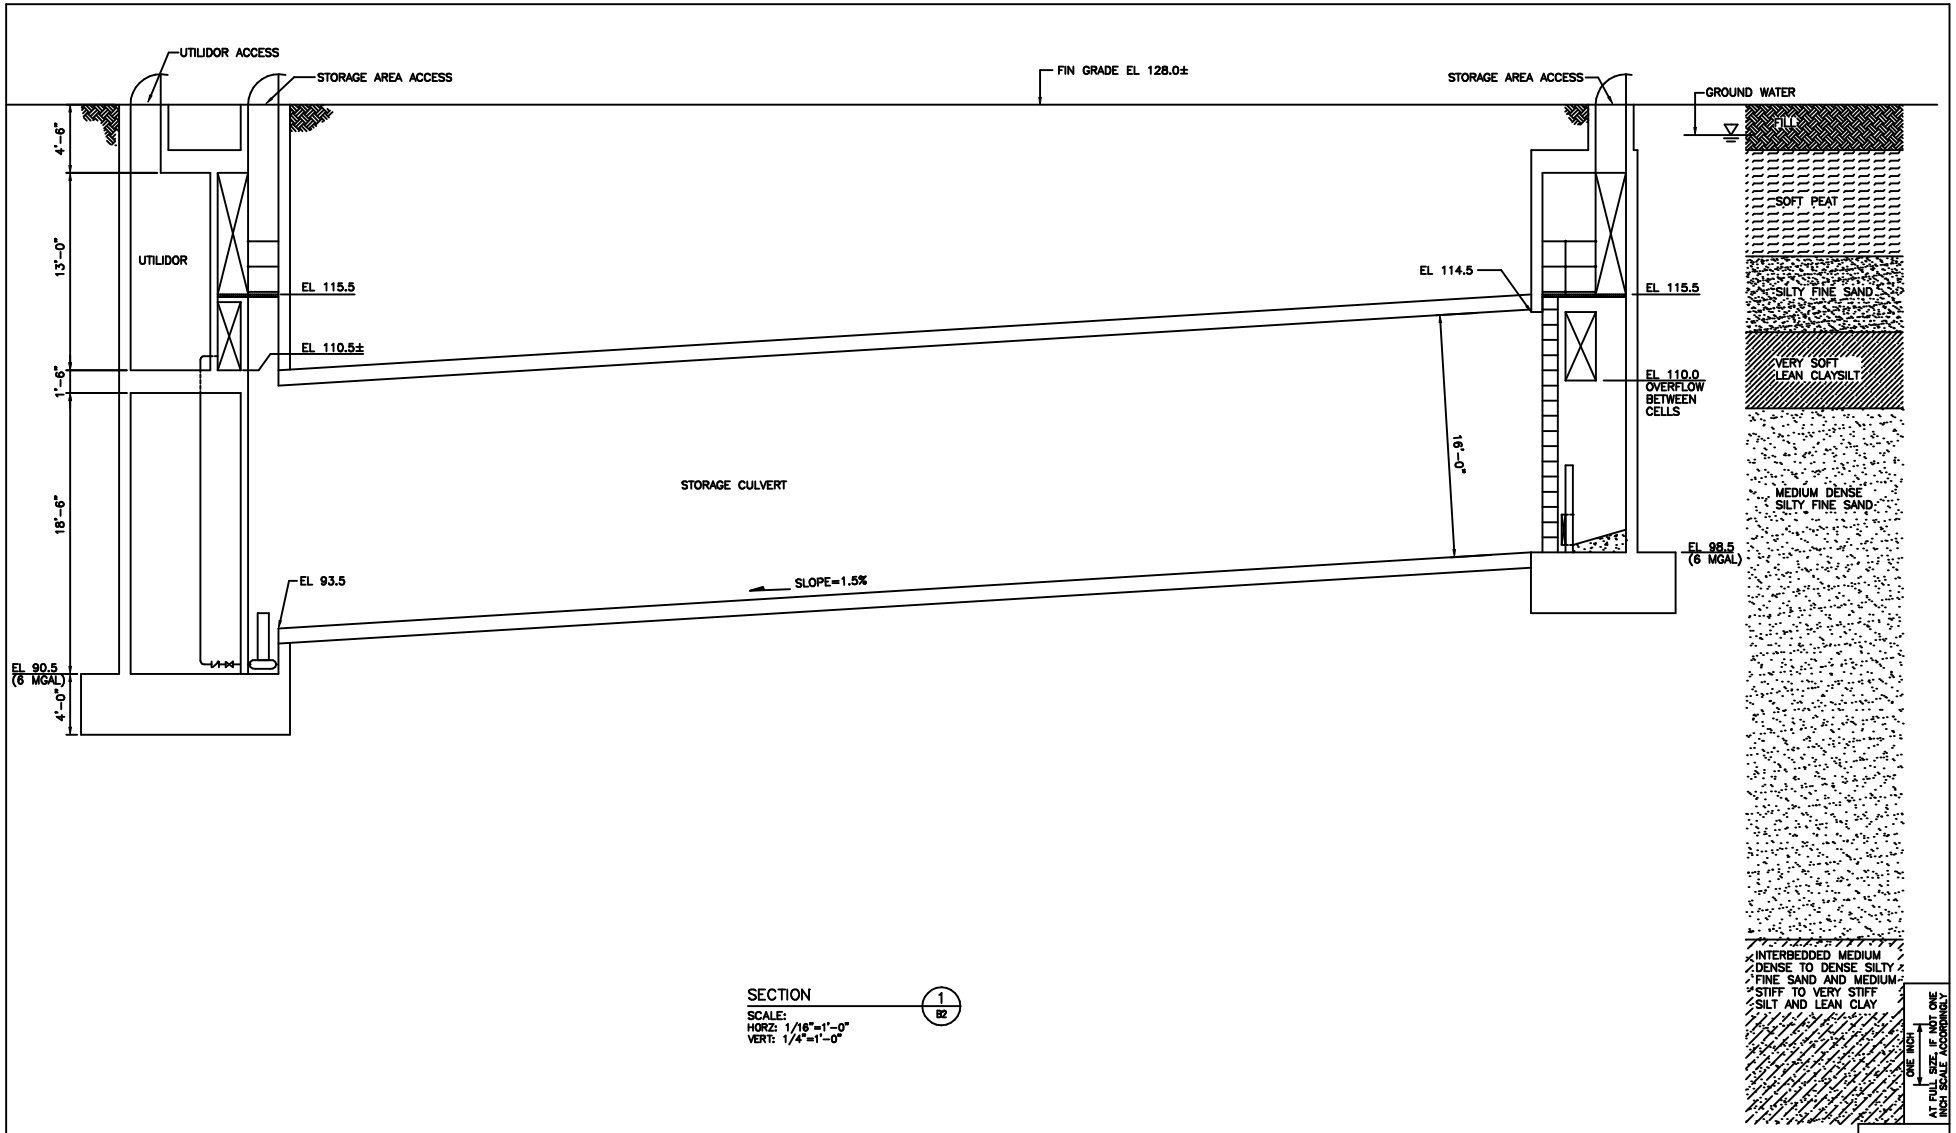

SECTION 1/B2

SCALE:
HORZ: 1/16"=1'-0"
VERT: 1/4"=1'-0"

No.	REVISION	BY	APP'D	DATE

HDR Engineering, Inc.
And Associated Firms

DESIGNED: SALP
DRAWN: SDG
RECOMMENDED:
APPROVED:
CHECKED:
SCALE: AS NOTED
CONTRACT NO: C_____

King County

DEPARTMENT OF NATURAL RESOURCES
NORTH CREEK DIVERSION PROJECT
NORTH CREEK STORAGE FACILITY

SECTION – ALTERNATIVE B

DATE: NOV. 1999
FILE NO:
DRAWING NO: B3
SHEET NO: OF

FILE: 1946083.dwg PLOT SCALE: 1=96 DATE: 12/01/99 TIME: 1:06pm PATH: C:\WINDM\WATER\00019.460\DRAWINGS\NORTH_CREEK\XREF(S): NONE