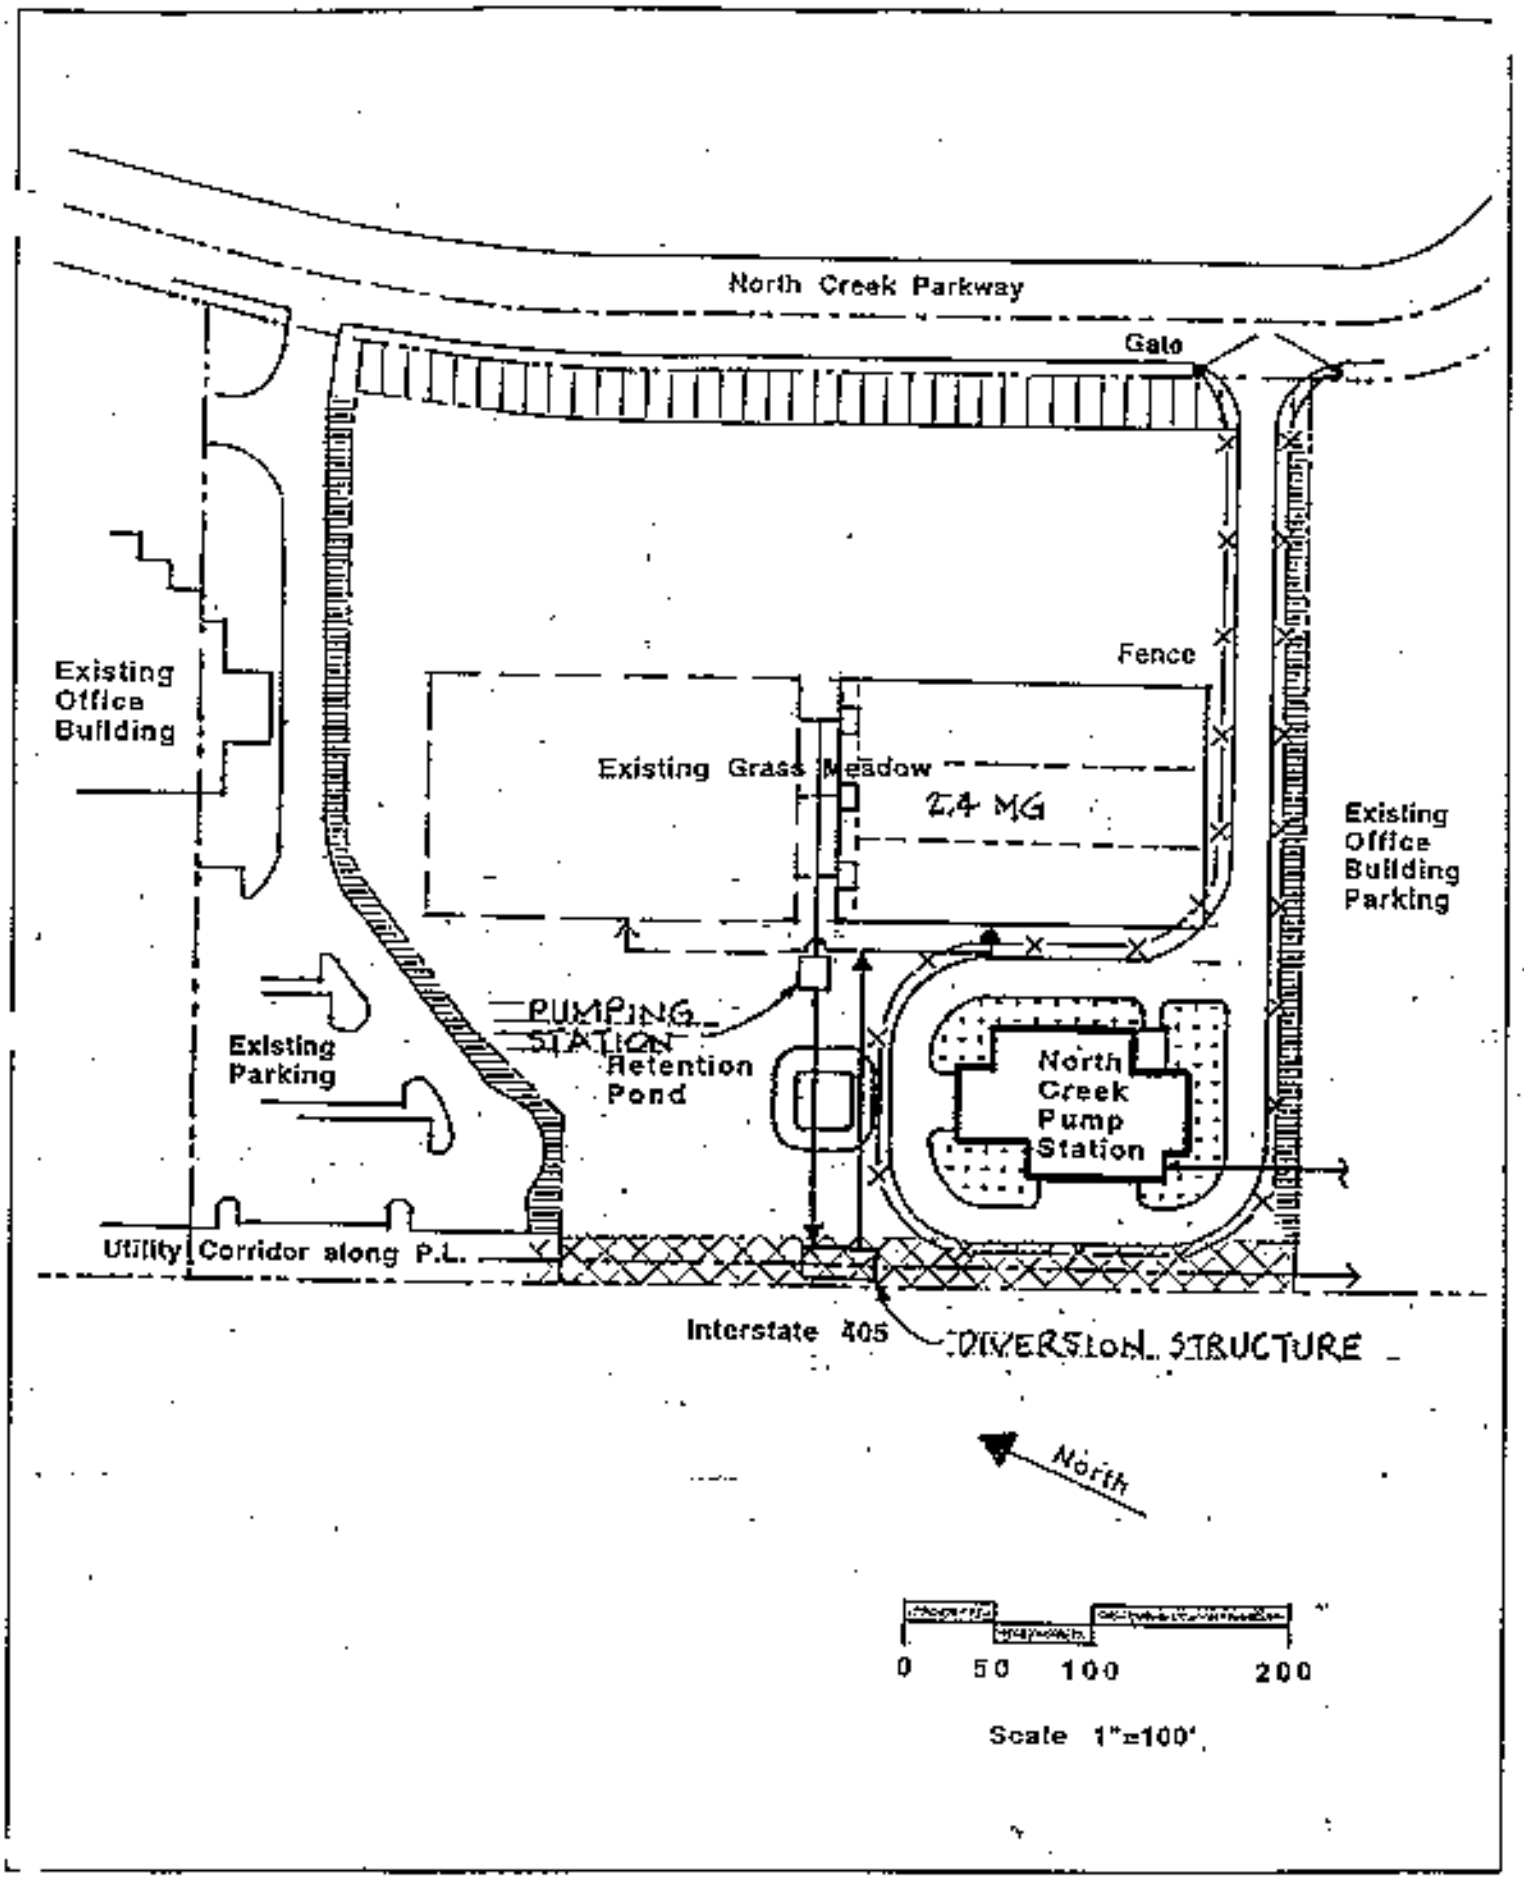

King County

North Creek Diversion Project
Design Development Report

KCM

North Creek Pumping Station
Sewage Storage Tank: Site Plan

Figure 4.1.1