FILENAME: HYDRAULIC.dwg DATE: 12/29/99 TIME: XX:XX SCALE: 1=20

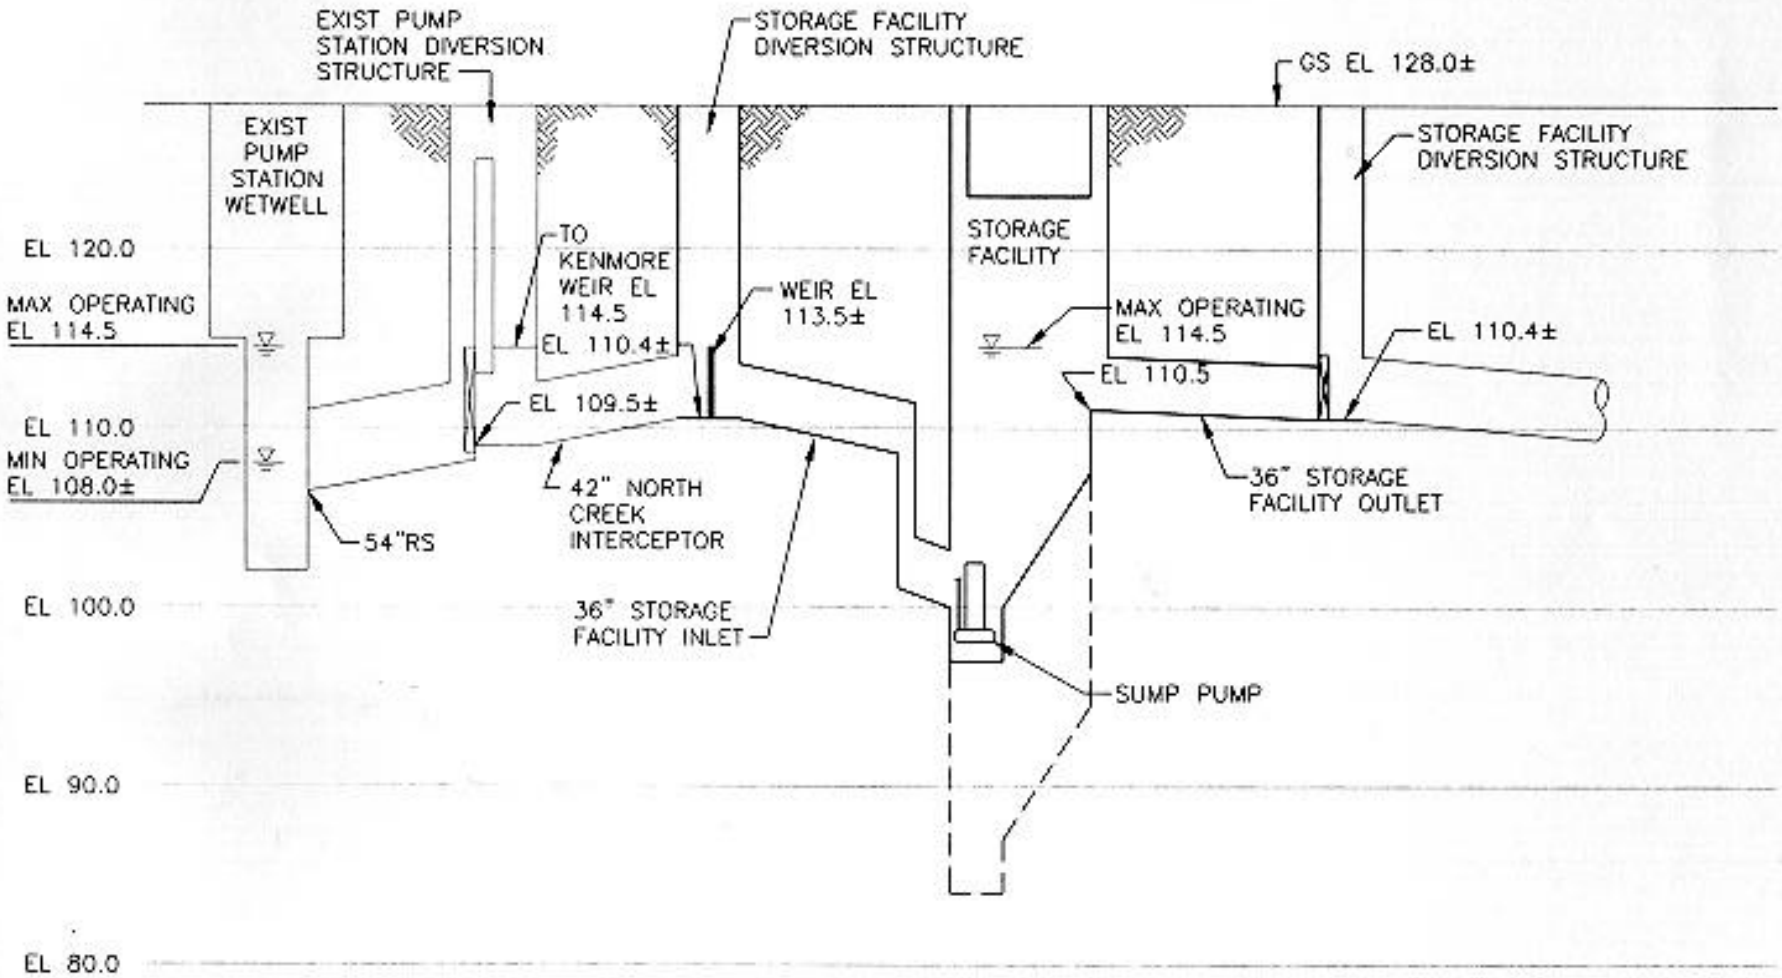

HDR Engineering, Inc.

Project Title	NORTH CREEK DIVERSION PROJECT NORTH CREEK STORAGE FACILITY
Sheet Title	HYDRAULIC PROFILE
Figure No.	2
Date	DEC. 1999
Source	