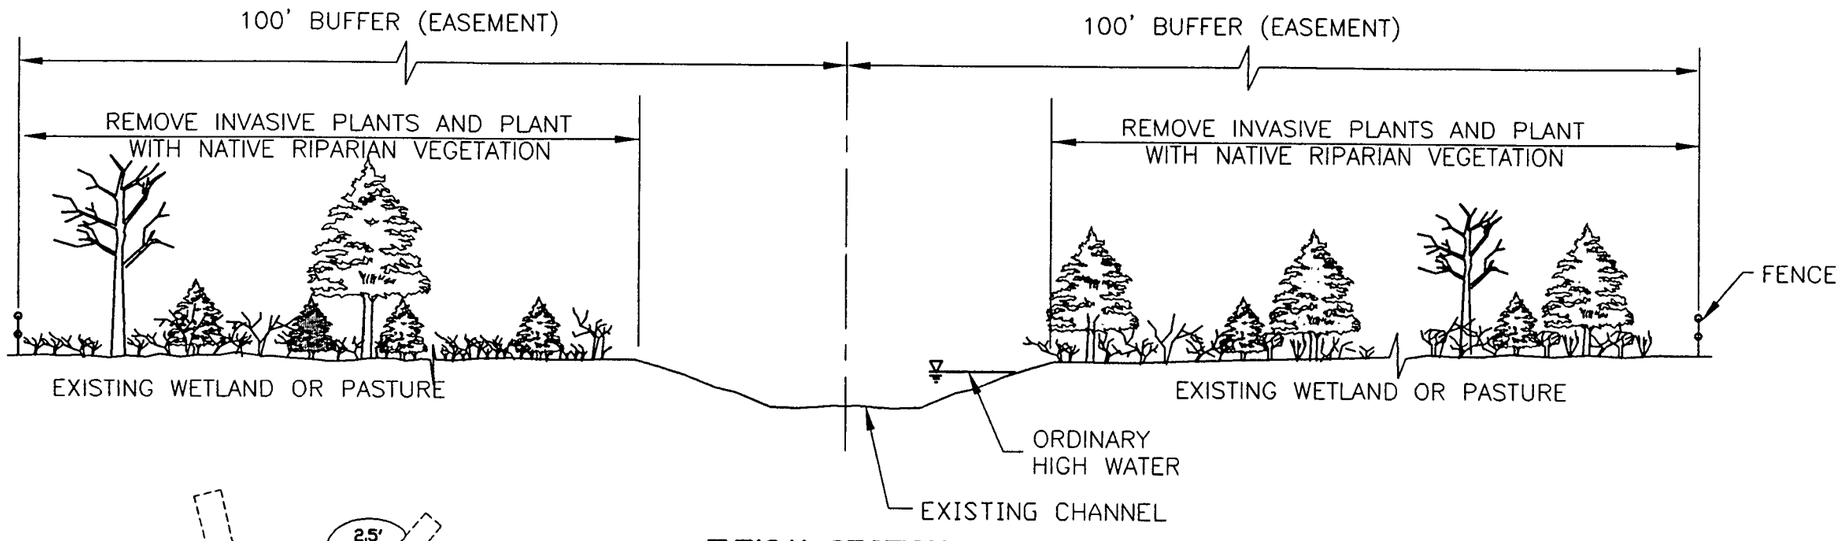

TYPICAL SECTION
N.T.S.

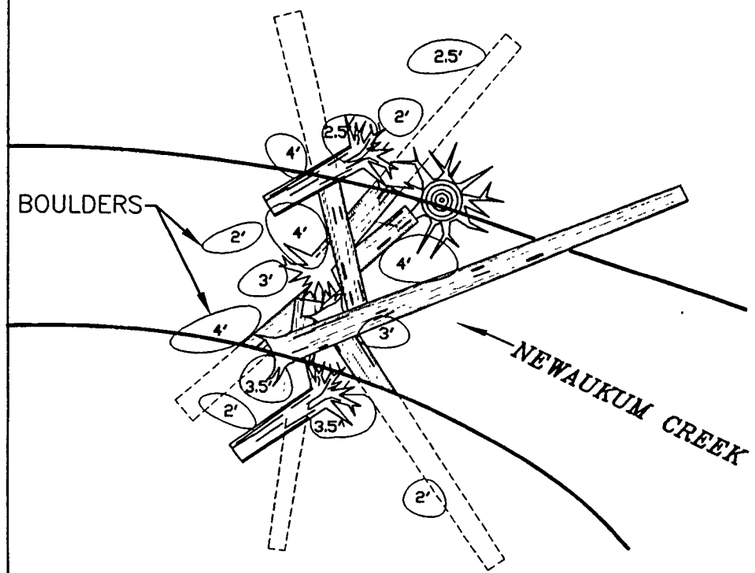

TYPICAL WOOD AND BOULDER JAM PLACEMENT - PHASE 2
LOCATION IN RAVINE TO BE DETERMINED
N.T.S.

Figure 9

PROJECT NO 2M1647	
APPROVED. D. Althauser	DATE: XXX
PROJECT MANAGER W Karo	DATE XXX
DESIGNED K GOTO, A CARLSON, B BOEHM	
DRAWN TRAXINGER, L.	DATE XXX

KING COUNTY DEPT. OF NATURAL RESOURCES
PAM BISSONNETTE, DIRECTOR
SURFACE WATER – ENGINEERING AND ENVIRONMENTAL SERVICES

U.S. ARMY ENGINEER DISTRICT, SEATTLE
CORPS OF ENGINEERS
SEATTLE, WASHINGTON

GREEN – DUWAMISH RIVER ECOSYSTEM RESTORATION FEASIBILITY STUDY

NEWAUKUM CREEK
TYPICAL SECTION SHEET 7 OF 7

SIZE	INVITATION NO	FILE NO	DATE	PLATE
X	X	X	X	X
DSGN. X		CHK. X	SHEET X	