CLIENT: KING COUNTY	PROJECT: N. CREEK DIVERSION

SUBJECT: CSO STORAGE AT NORTH CREEK PUMP STATION

IMPACTS TO PRESENT DESIGN

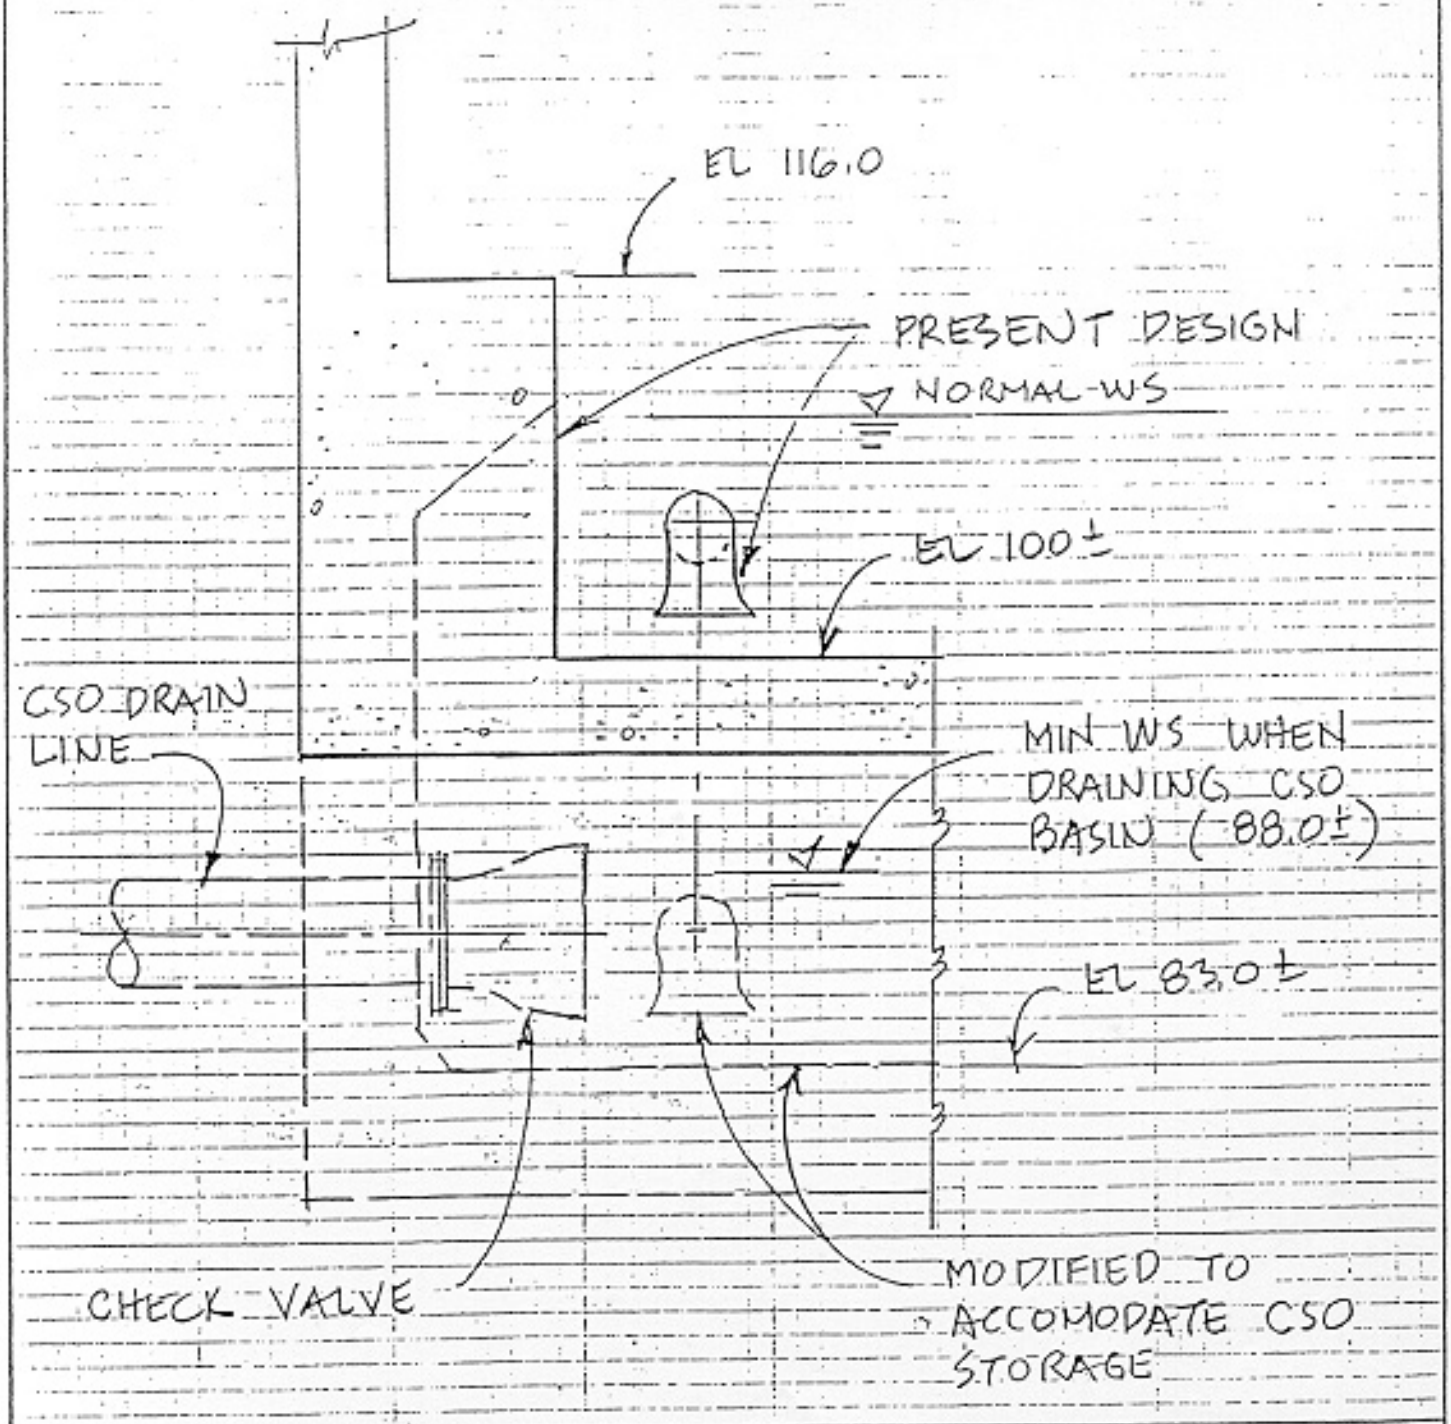

KCM	2485028-007	WG	12/21/95	5
	JOB NO.	BY	DATE	SHEET NO.