


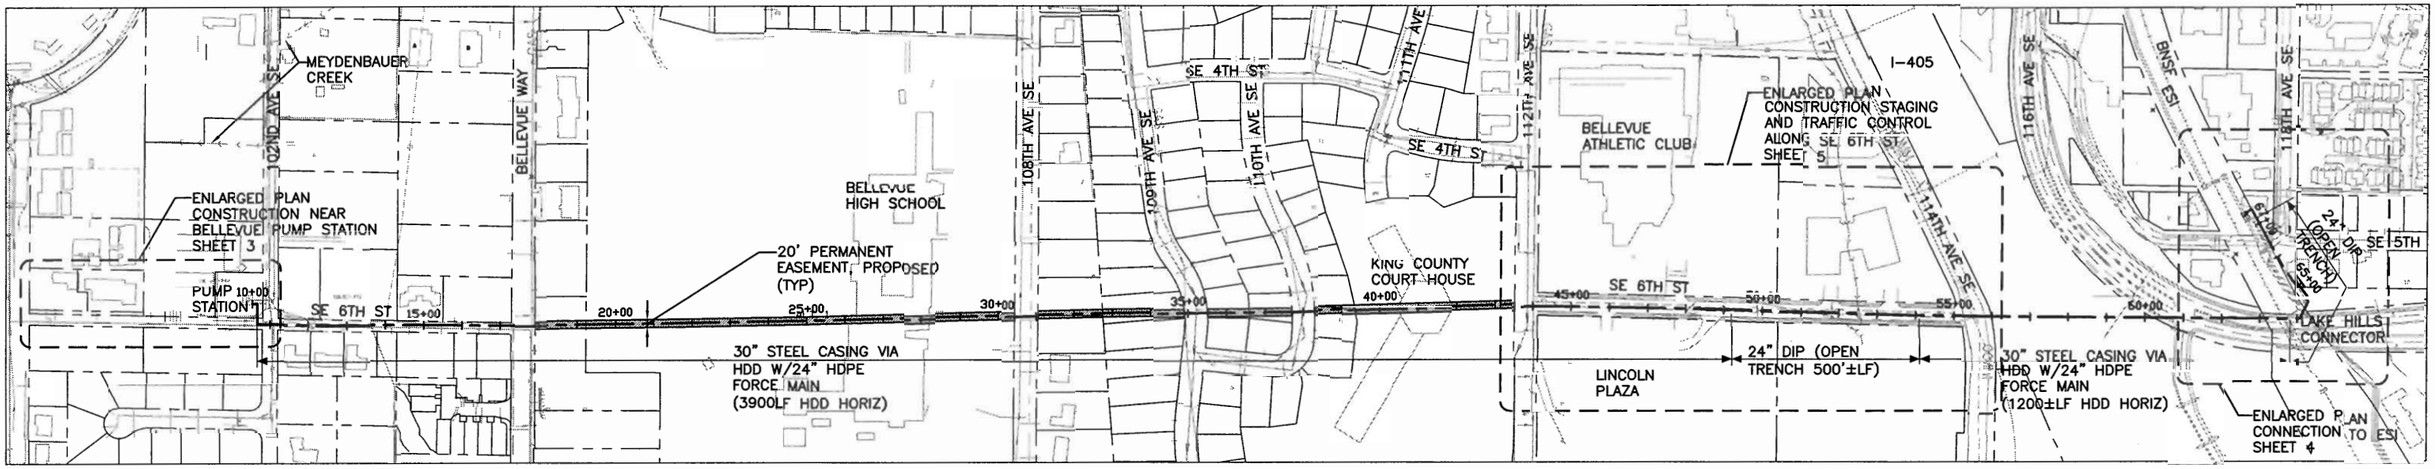


P:\W3X42600\700CADD\702CIVIL\PLAN&PROF_ALT1.DWG 05BORNDM 01\26\05 15:55

| No. | REVISION | BY | APP'D | DATE |
|---|---|---|---|---|
| | | | | |

LEGEND: (FOR PROFILE)

OPEN CUT

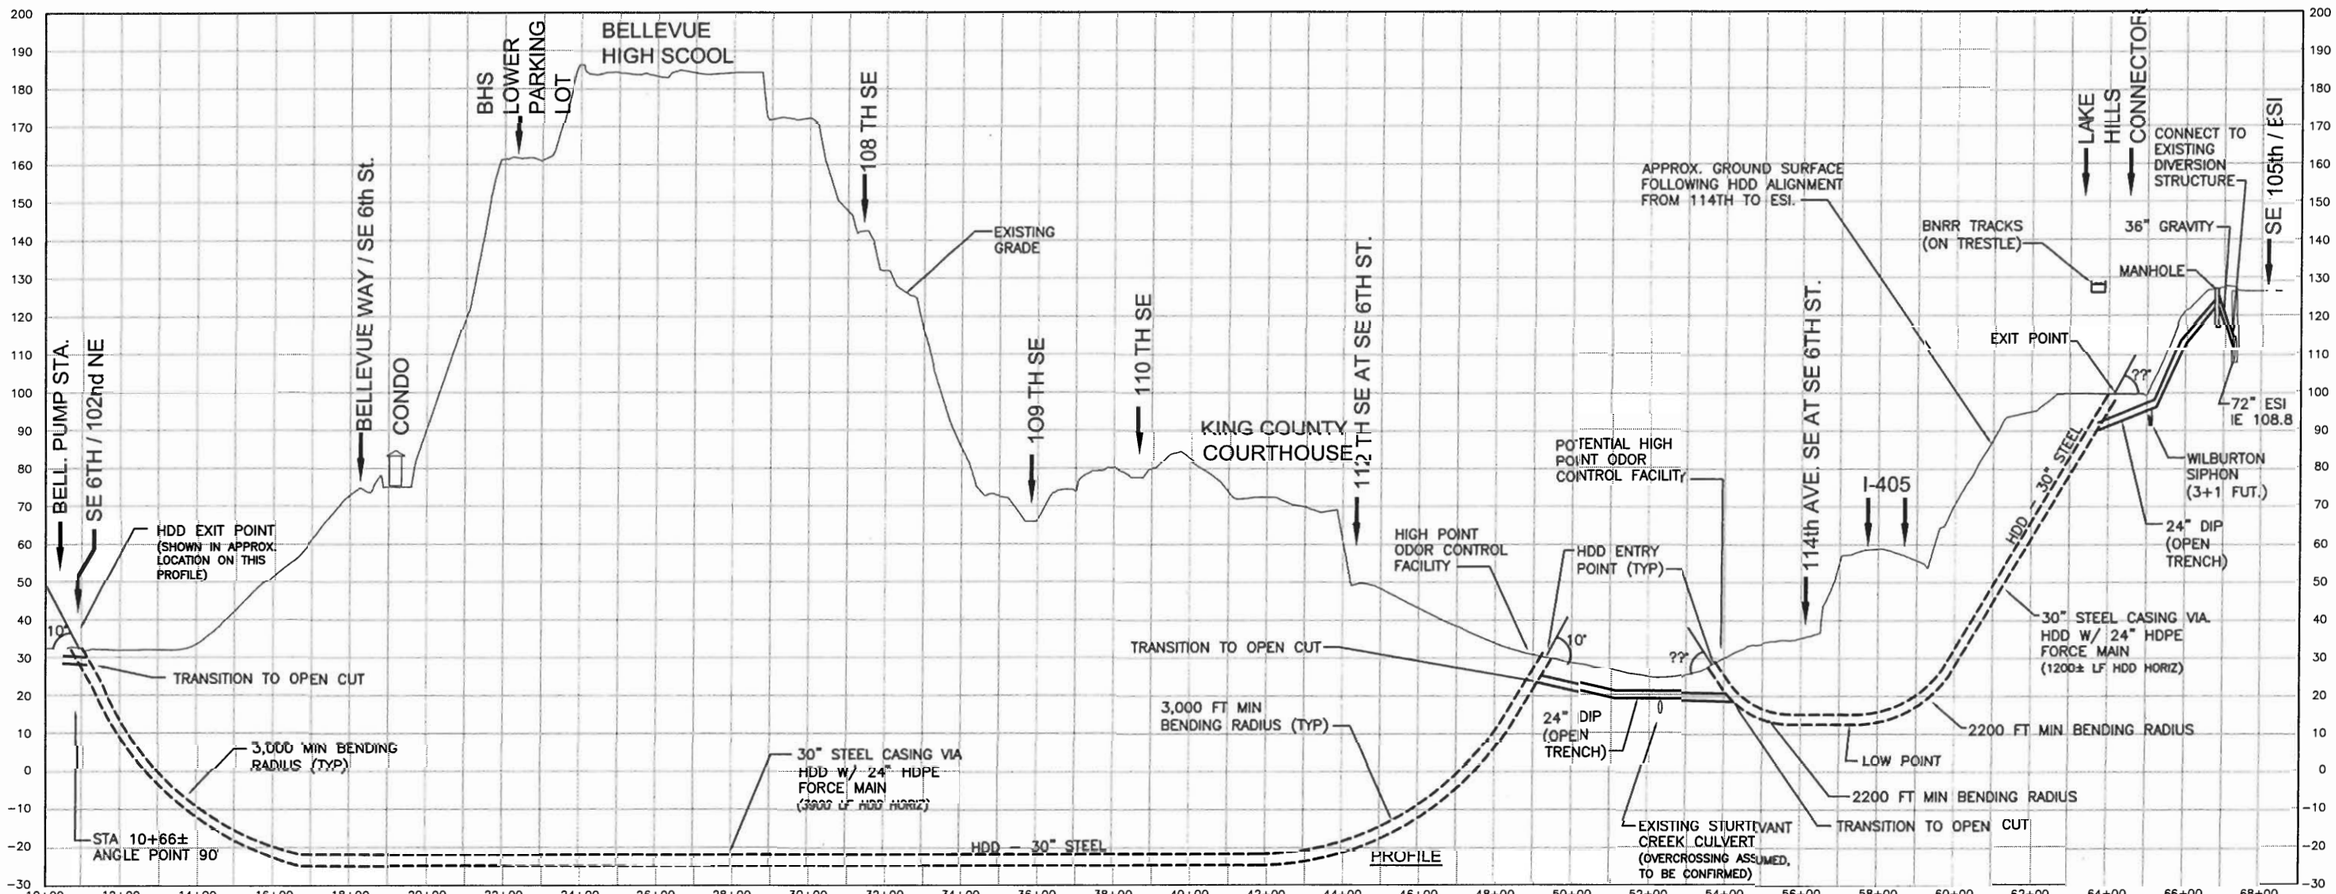HDD

JACOBS CIVIL INC

HORZ. 0 200 400 Scale in Feet

VERT 0 20 40 Scale in Feet

| | |
|---|---|
| DESIGNED: PAR | CHECKED: |
| DRAWN: PAR/DMO | SCALE: NOTED |
| RECOMMENDED: | CONTRACT NO: |
| APPROVED: | |

King County

DEPARTMENT OF NATURAL RESOURCES & PARKS

BELLEVUE PUMP STATION UPGRADE

# FORCE MAIN ALT 1 PRELIMINARY ALIGNMENT SITE PLAN / PROFILE

DATE: 01-26-05

FILE NO:

DRAWING NO:

SHEET NO: 2 OF