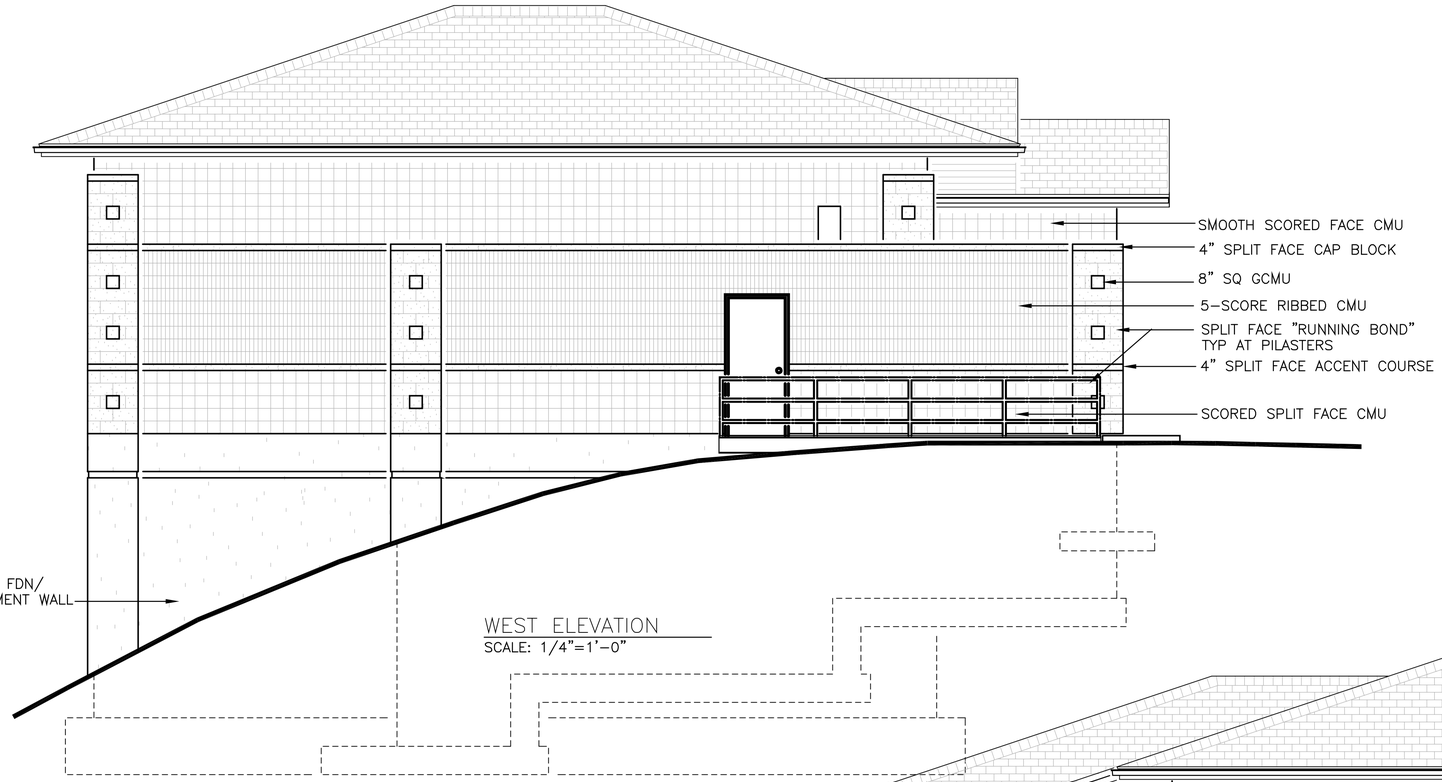

WEST ELEVATION
SCALE: 1/4"=1'-0"

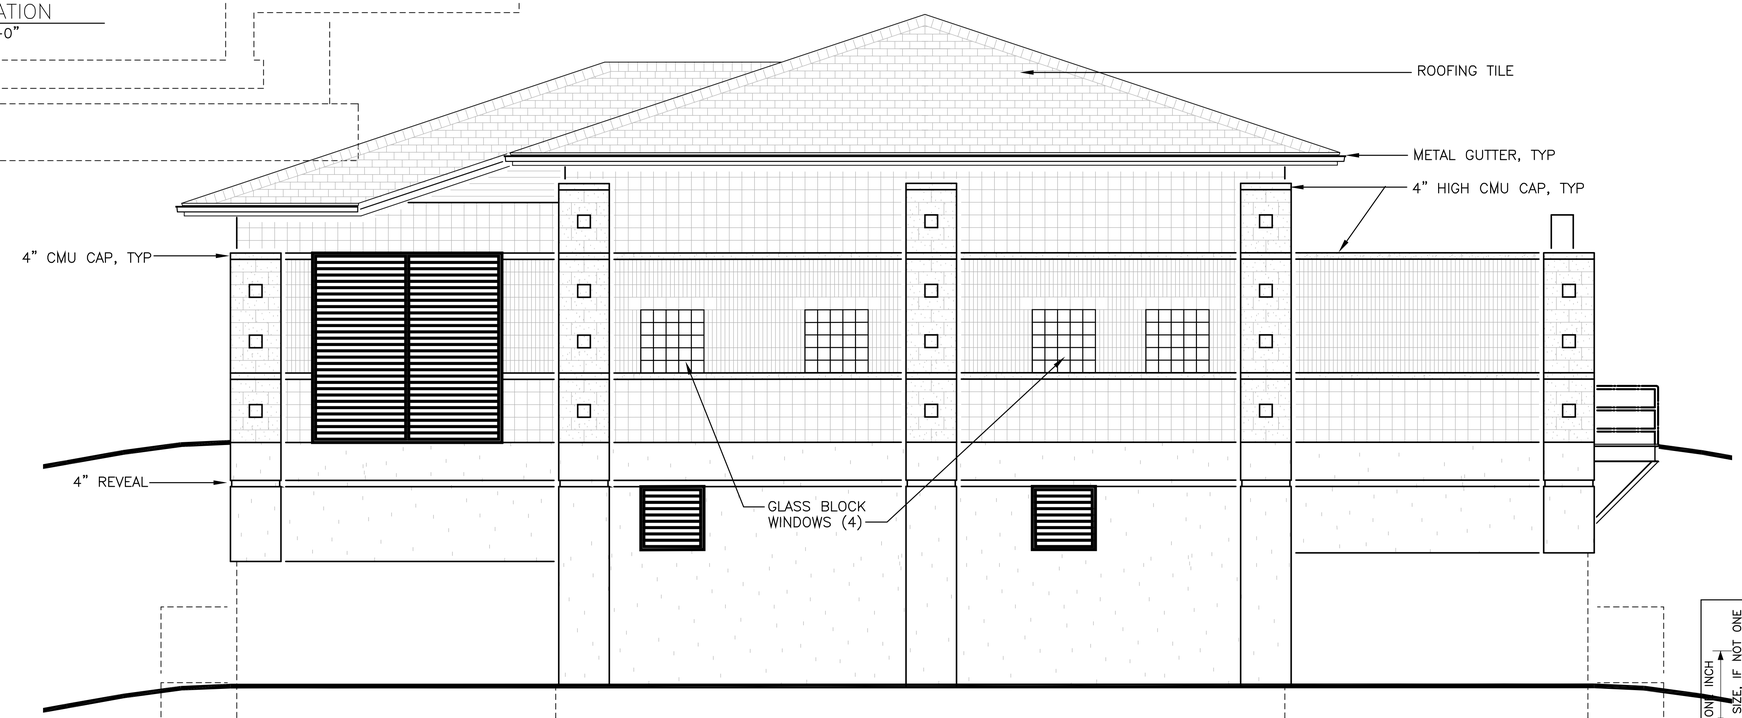

NORTH ELEVATION
SCALE: 1/4"=1'-0"

ONE INCH
AT FULL SIZE, IF NOT ONE INCH SCALE ACCORDINGLY

60% PRELIMINARY REVIEW FOR INFORMATION ONLY

No.	REVISION	BY	APP'D	DATE

CH2MHILL

3946 REGISTERED ARCHITECT
JOHN O. HANSEN
STATE OF WASHINGTON

DESIGNED/DRAWN: R. FRIBERG	SCALE: AS SHOWN
PROJECT ENGINEER: J. HANSEN	
DESIGN APPROVAL: J. HANSEN	
PROJECT ACCEPTANCE: MH VANDERAA	CONTRACT NO: PS CONTRACT#

King County

DEPARTMENT OF NATURAL RESOURCES & PARKS
HIDDEN LAKE
PUMP STATION REPLACEMENT
ARCHITECTURAL ELEVATIONS

DATE: AUG 2003
FILE NO:
DRAWING NO: A103
SHEET NO: 45 OF 140

C:\Users\thasting\JOBS\HIDDEN LAKE\Final_Design\Elevation_2.dwg
Plotted: Sep 04, 2003 - 12:51pm by thasting