KING COUNTY, WASHINGTON

BOUNDARY LINE ADJUSTMENT NO.L04L0077

SE1/4 OF SE1/4 OF SEC 4, T 22 N, R 6 E, WM

REFERENCES TO EXCEPTIONS

SOME OF THE SPECIAL EXCEPTIONS LISTED IN THE BELOW REFERENCED TITLE REPORTS SHOWN HEREIN CANNOT BE LEGIBLY DELINEATED ON THE DRAWING.

1ST AMERICAN TITLE INS CO

FILE NO. NCS-86570-WA1

A.F. 9506060279 IS A SENSITIVE AREA NOTICE ISSUED BY THE KING COUNTY DEPARTMENT OF DEVELOPMENT AND ENVIRONMENTAL SERVICES. AS MODIFIED BY A.F.9506280875.

CHICAGO TITLE INSURANCE CO

POLICY NO. 1092355

A.F.8005060436 IS A NOTICE OF APPROVAL OF CLASSIFICATION AS FARM OR AGRICULTURAL LAND FOR LOT 8 AND N 1/2 LOT 9

A.F.20020702000907 IS A MEMORANDUM OF A TIMBER SALE AGREEMENT.

LEGEND

KC — SET 5/8"REBAR WITH PLASTIC CAP STAMPED KING COUNTY, LS 18922

MEAS — MEASURED DISTANCE

PLAT — DISTANCE PER UNRECORDED PLAT OF MAPLE VALLY TRACTS

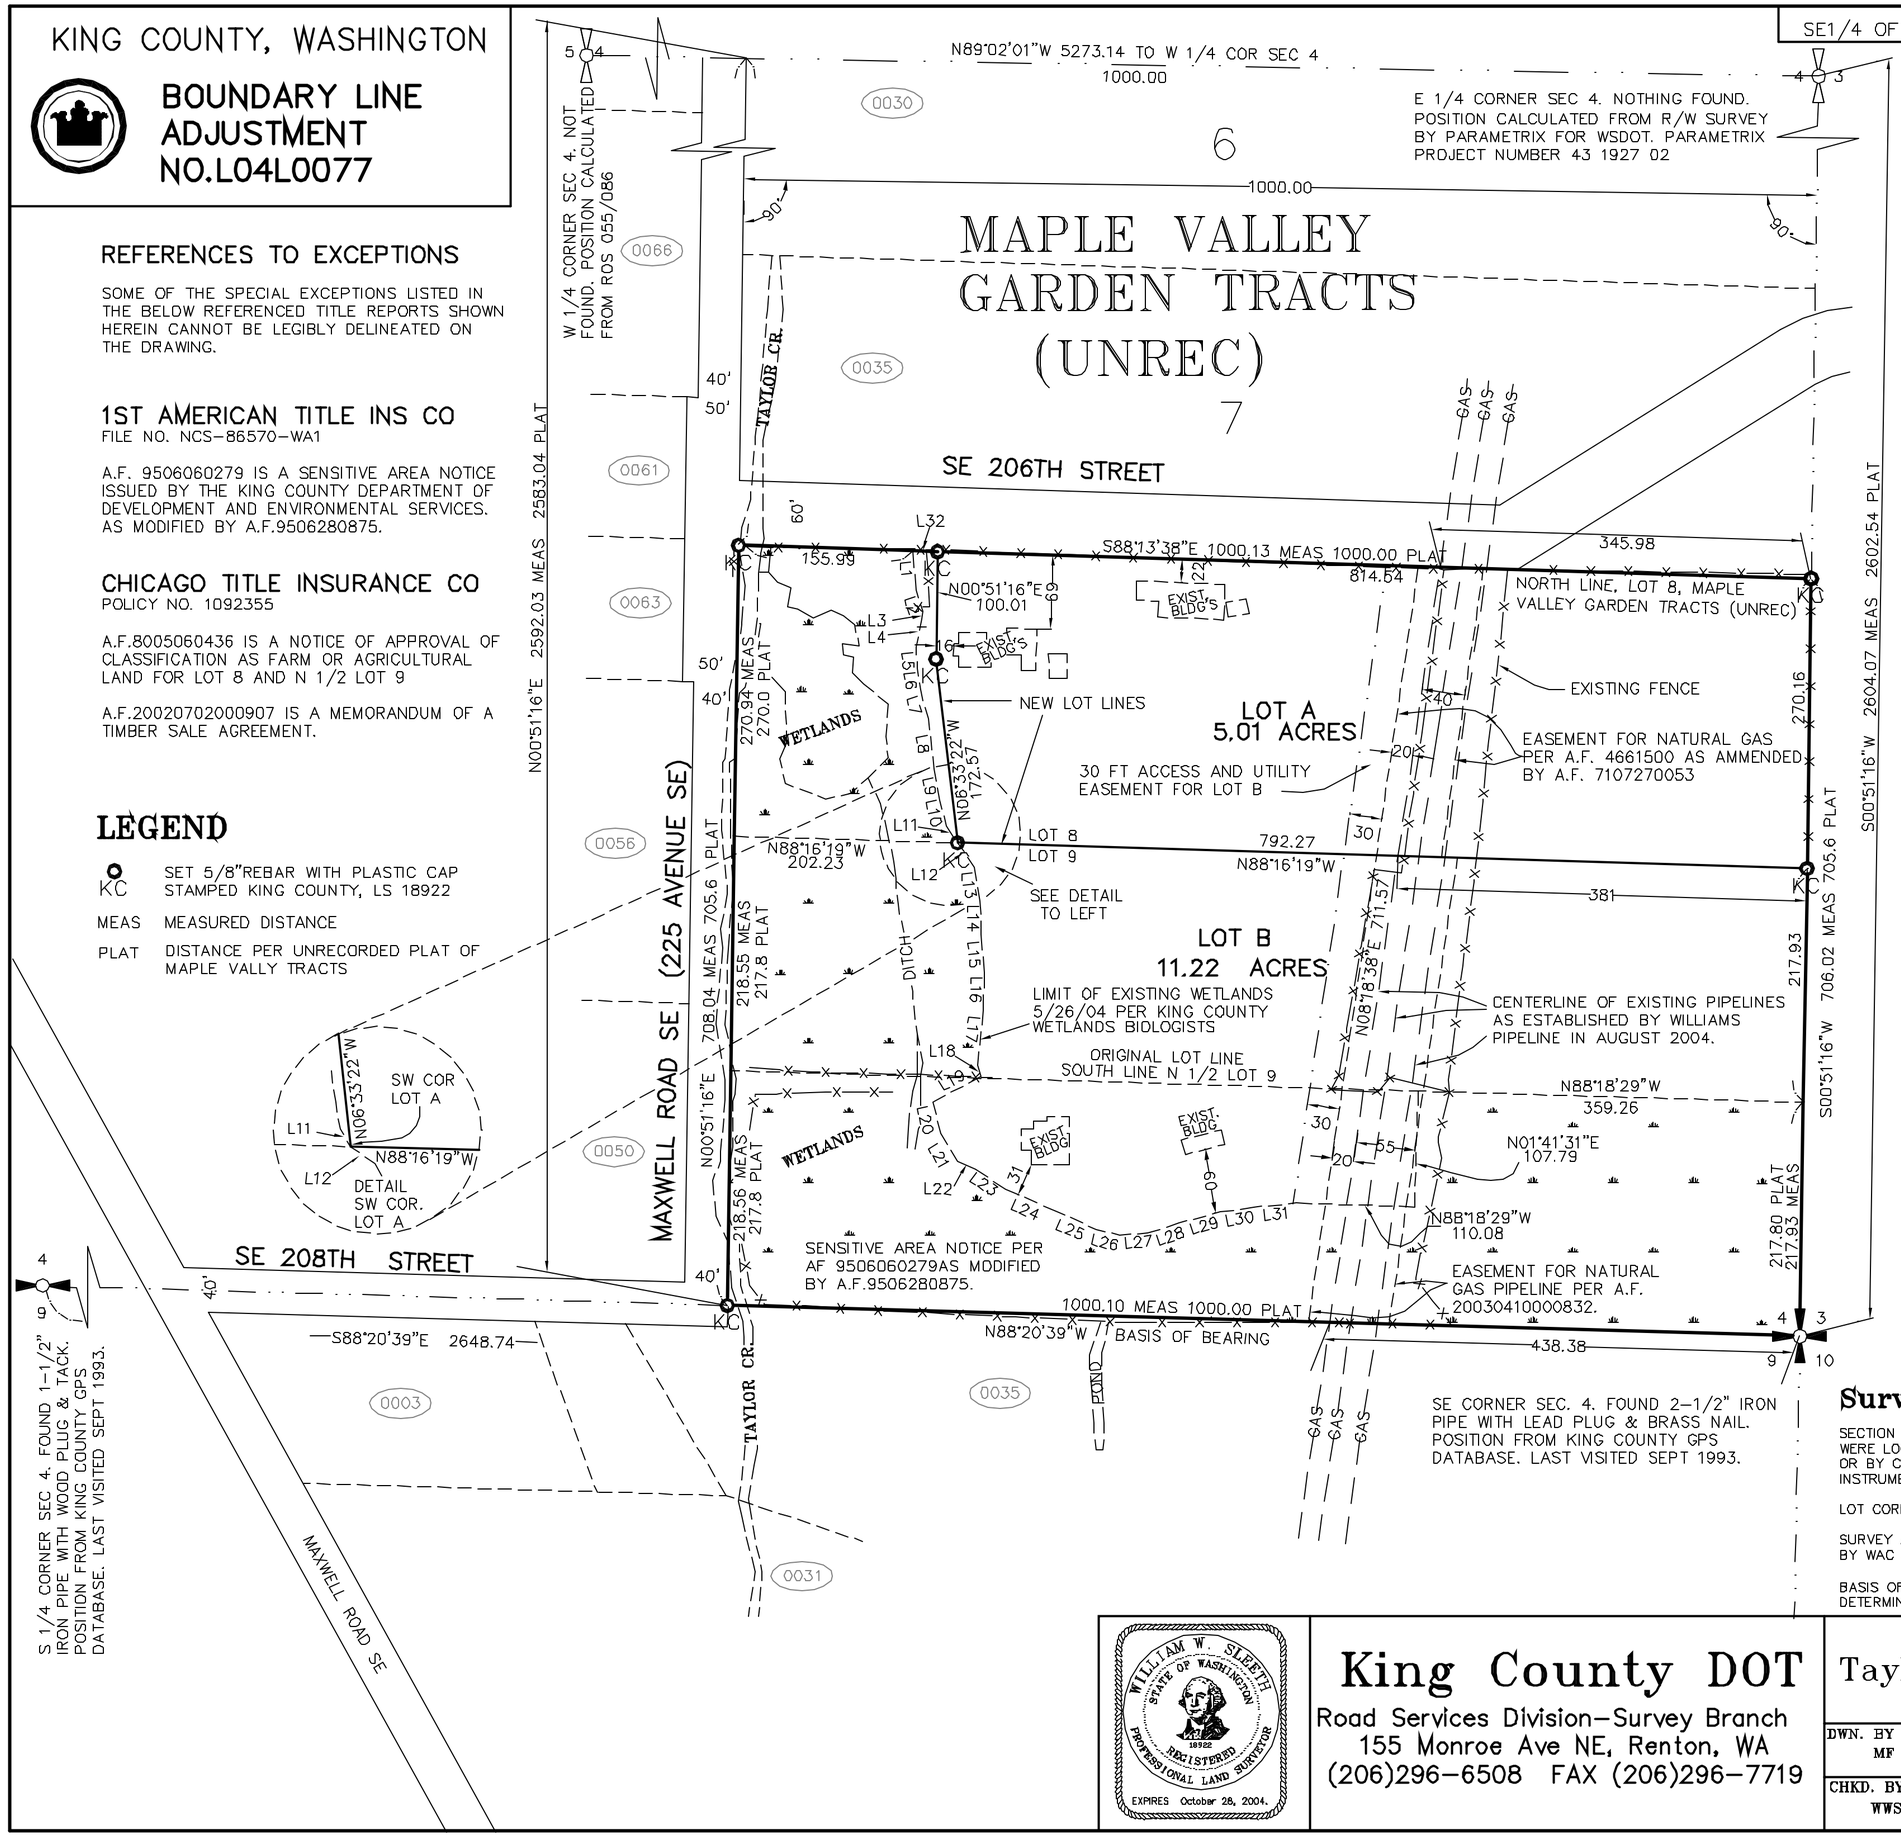

MERIDIAN
WASHINGTON STATE
LAMBERT GRID
NORTH ZONE
NAD 83/91

100 50 25 0 100 200

GRAPHIC SCALE IN FEET

1"=100'

LIMITS OF EXISTING WETLANDS		
LINE	BEARING	LENGTH
L1	S04°49'34"E	36.94
L2	S16°42'24"E	20.79
L3	S01°31'25"W	7.40
L4	S13°28'25"W	26.16
L5	S05°29'54"E	20.27
L6	S06°34'12"E	19.73
L7	S15°33'58"E	27.64
L8	S06°58'53"E	47.39
L9	S10°37'04"E	29.38
L10	S12°53'17"E	25.20
L11	S33°21'59"E	18.81
L12	S35°33'27"E	27.33
L13	S10°03'37"E	32.71
L14	S01°04'56"E	31.16
L15	S05°24'08"E	35.61
L16	S02°11'41"W	34.75
L17	S06°06'57"W	52.09
L18	S18°42'29"E	10.81
L19	S62°02'20"W	50.68
L20	S14°37'32"E	29.78
L21	S30°51'44"E	30.46
L22	S65°12'00"E	17.74
L23	S56°42'18"E	33.80
L24	S66°29'11"E	52.32
L25	S65°38'57"E	40.60
L26	S76°01'46"E	22.65
L27	N85°51'26"E	26.07
L28	N71°46'36"E	30.63
L29	N75°07'08"E	39.16
L30	N81°02'10"E	32.27
L31	N85°09'08"E	39.87
L32	S88°13'38"E	23.35

Surveyors Notes

SECTION CORNERS AND ONE-QUARTER SECTION CORNERS WERE LOCATED EITHER BY DIRECT OBSERVATION BY G.P.S. OR BY CONVENTIONAL TRAVERSE FROM NEARBY G.P.S. POINTS. INSTRUMENTS USED WERE TRIMBLE 4000SSE AND SOKKIA SET 3.

LOT CORNERS WERE SET USNG A LEICA TCA1103PLUS.

SURVEY ACCURACY MEETS OR EXCEEDS THAT REQUIRED BY WAC 332-130-090 AND 332-132-100.

BASIS OF BEARING IS NAD 83/91, NORTH ZONE, AS DETERMINED BY G.P.S. OBSERVATION.

WILLIAM W. SLEETH — STATE OF WASHINGTON — 18922 — REGISTERED PROFESSIONAL LAND SURVEYOR — EXPIRES October 28, 2004.

King County DOT
Road Services Division-Survey Branch
155 Monroe Ave NE, Renton, WA
(206)296-6508 FAX (206)296-7719

Taylor Creek Restoration

DWN. BY	DATE	JOB NO.
MF	9/10/04	04038
CHKD. BY	SCALE	SHEET
WWS	100	2 of 2

KCBLA12.DWG REV. 04/02/2002