Brightwater CSO - Section Showing Tunnel Profile With Simplified Geology and Groundwater

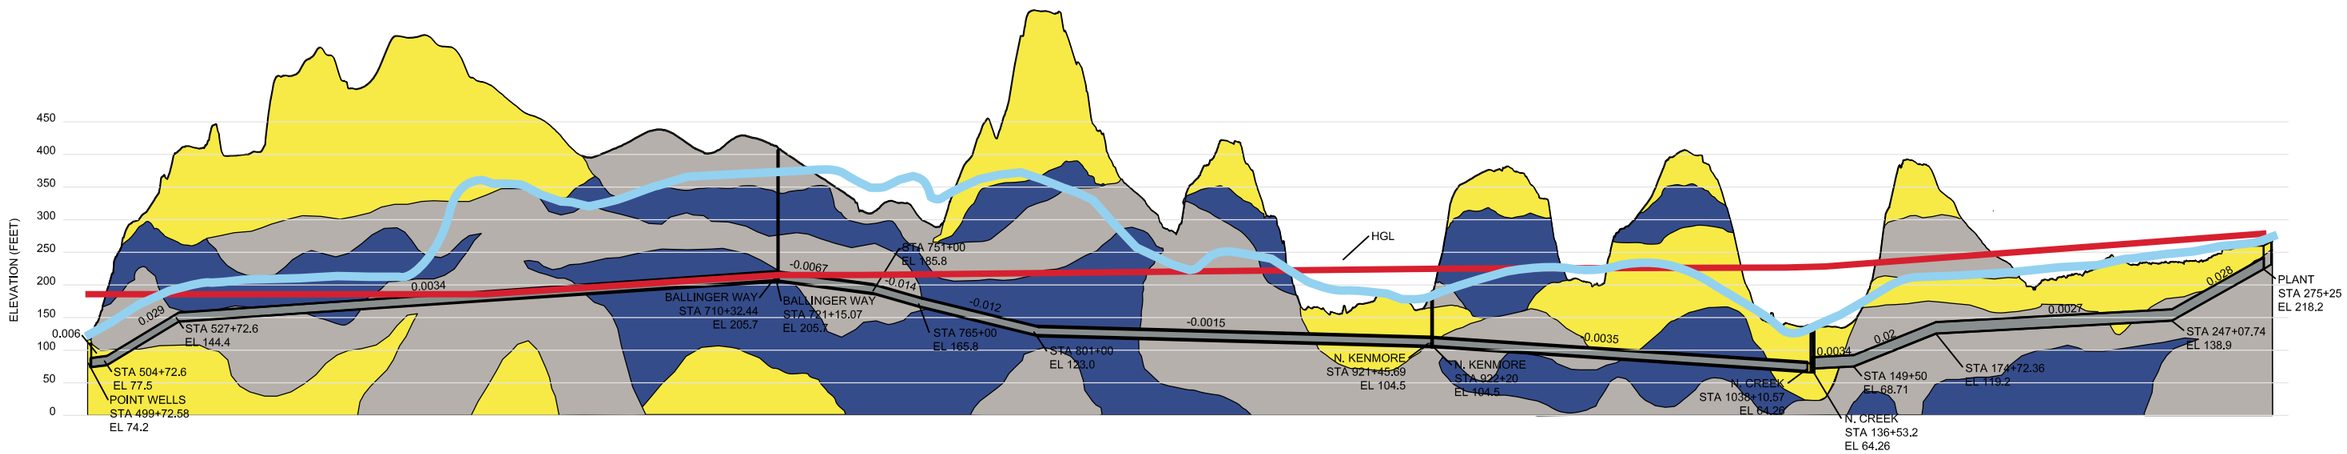

EFFLUENT TUNNEL VERTICAL ALIGNMENT

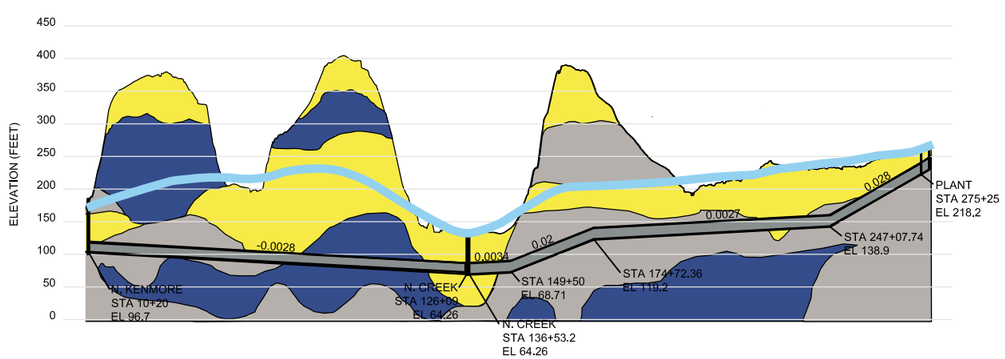

INFLUENT AND COMBINED TUNNEL VERTICAL ALIGNMENT
(COMBINED TUNNEL INVERT ELEVATIONS FOR 78" EFFLUENT PIPELINE)

KEY

- Sand/Gravel (Outwash)
- Silt and Silty Sand (Till / Alluvium)
- Hard Clay